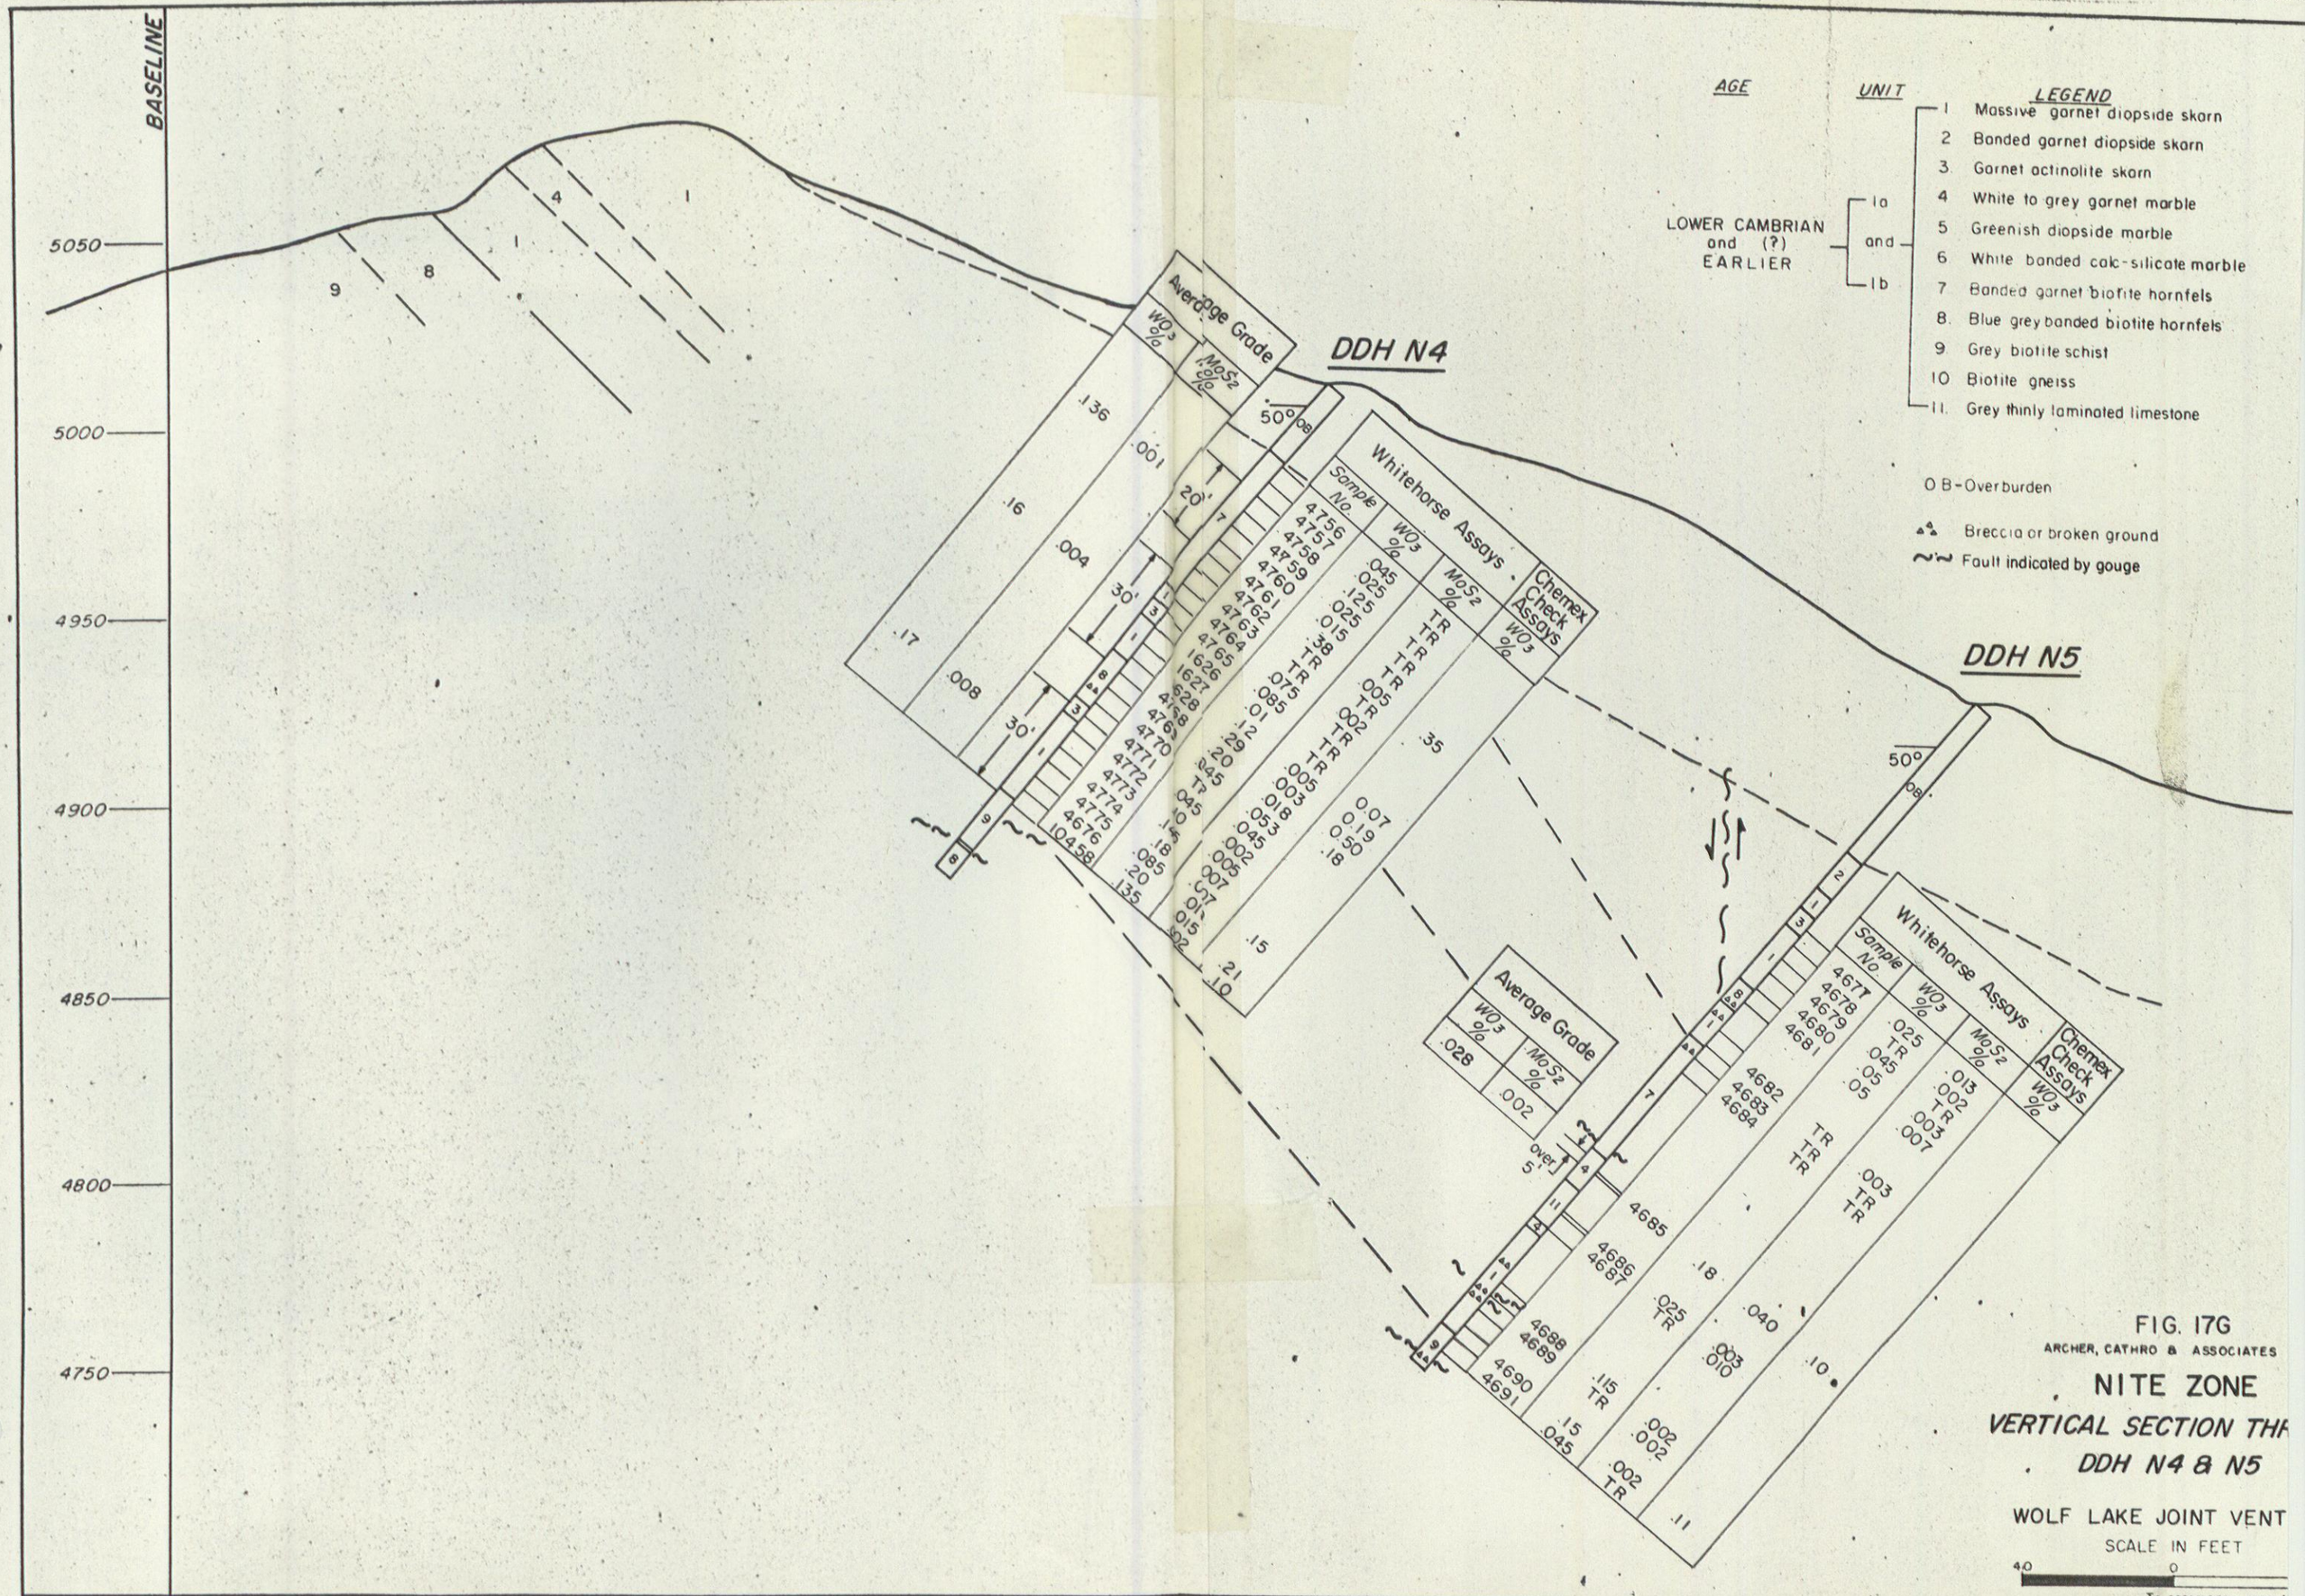

FIG. 17G

ARCHER, CATHRO & ASSOCIATES

NITE ZONE

VERTICAL SECTION THR

DDH N4 & N5

WOLF LAKE JOINT VENT

SCALE IN FEET

40 0

To accompany report