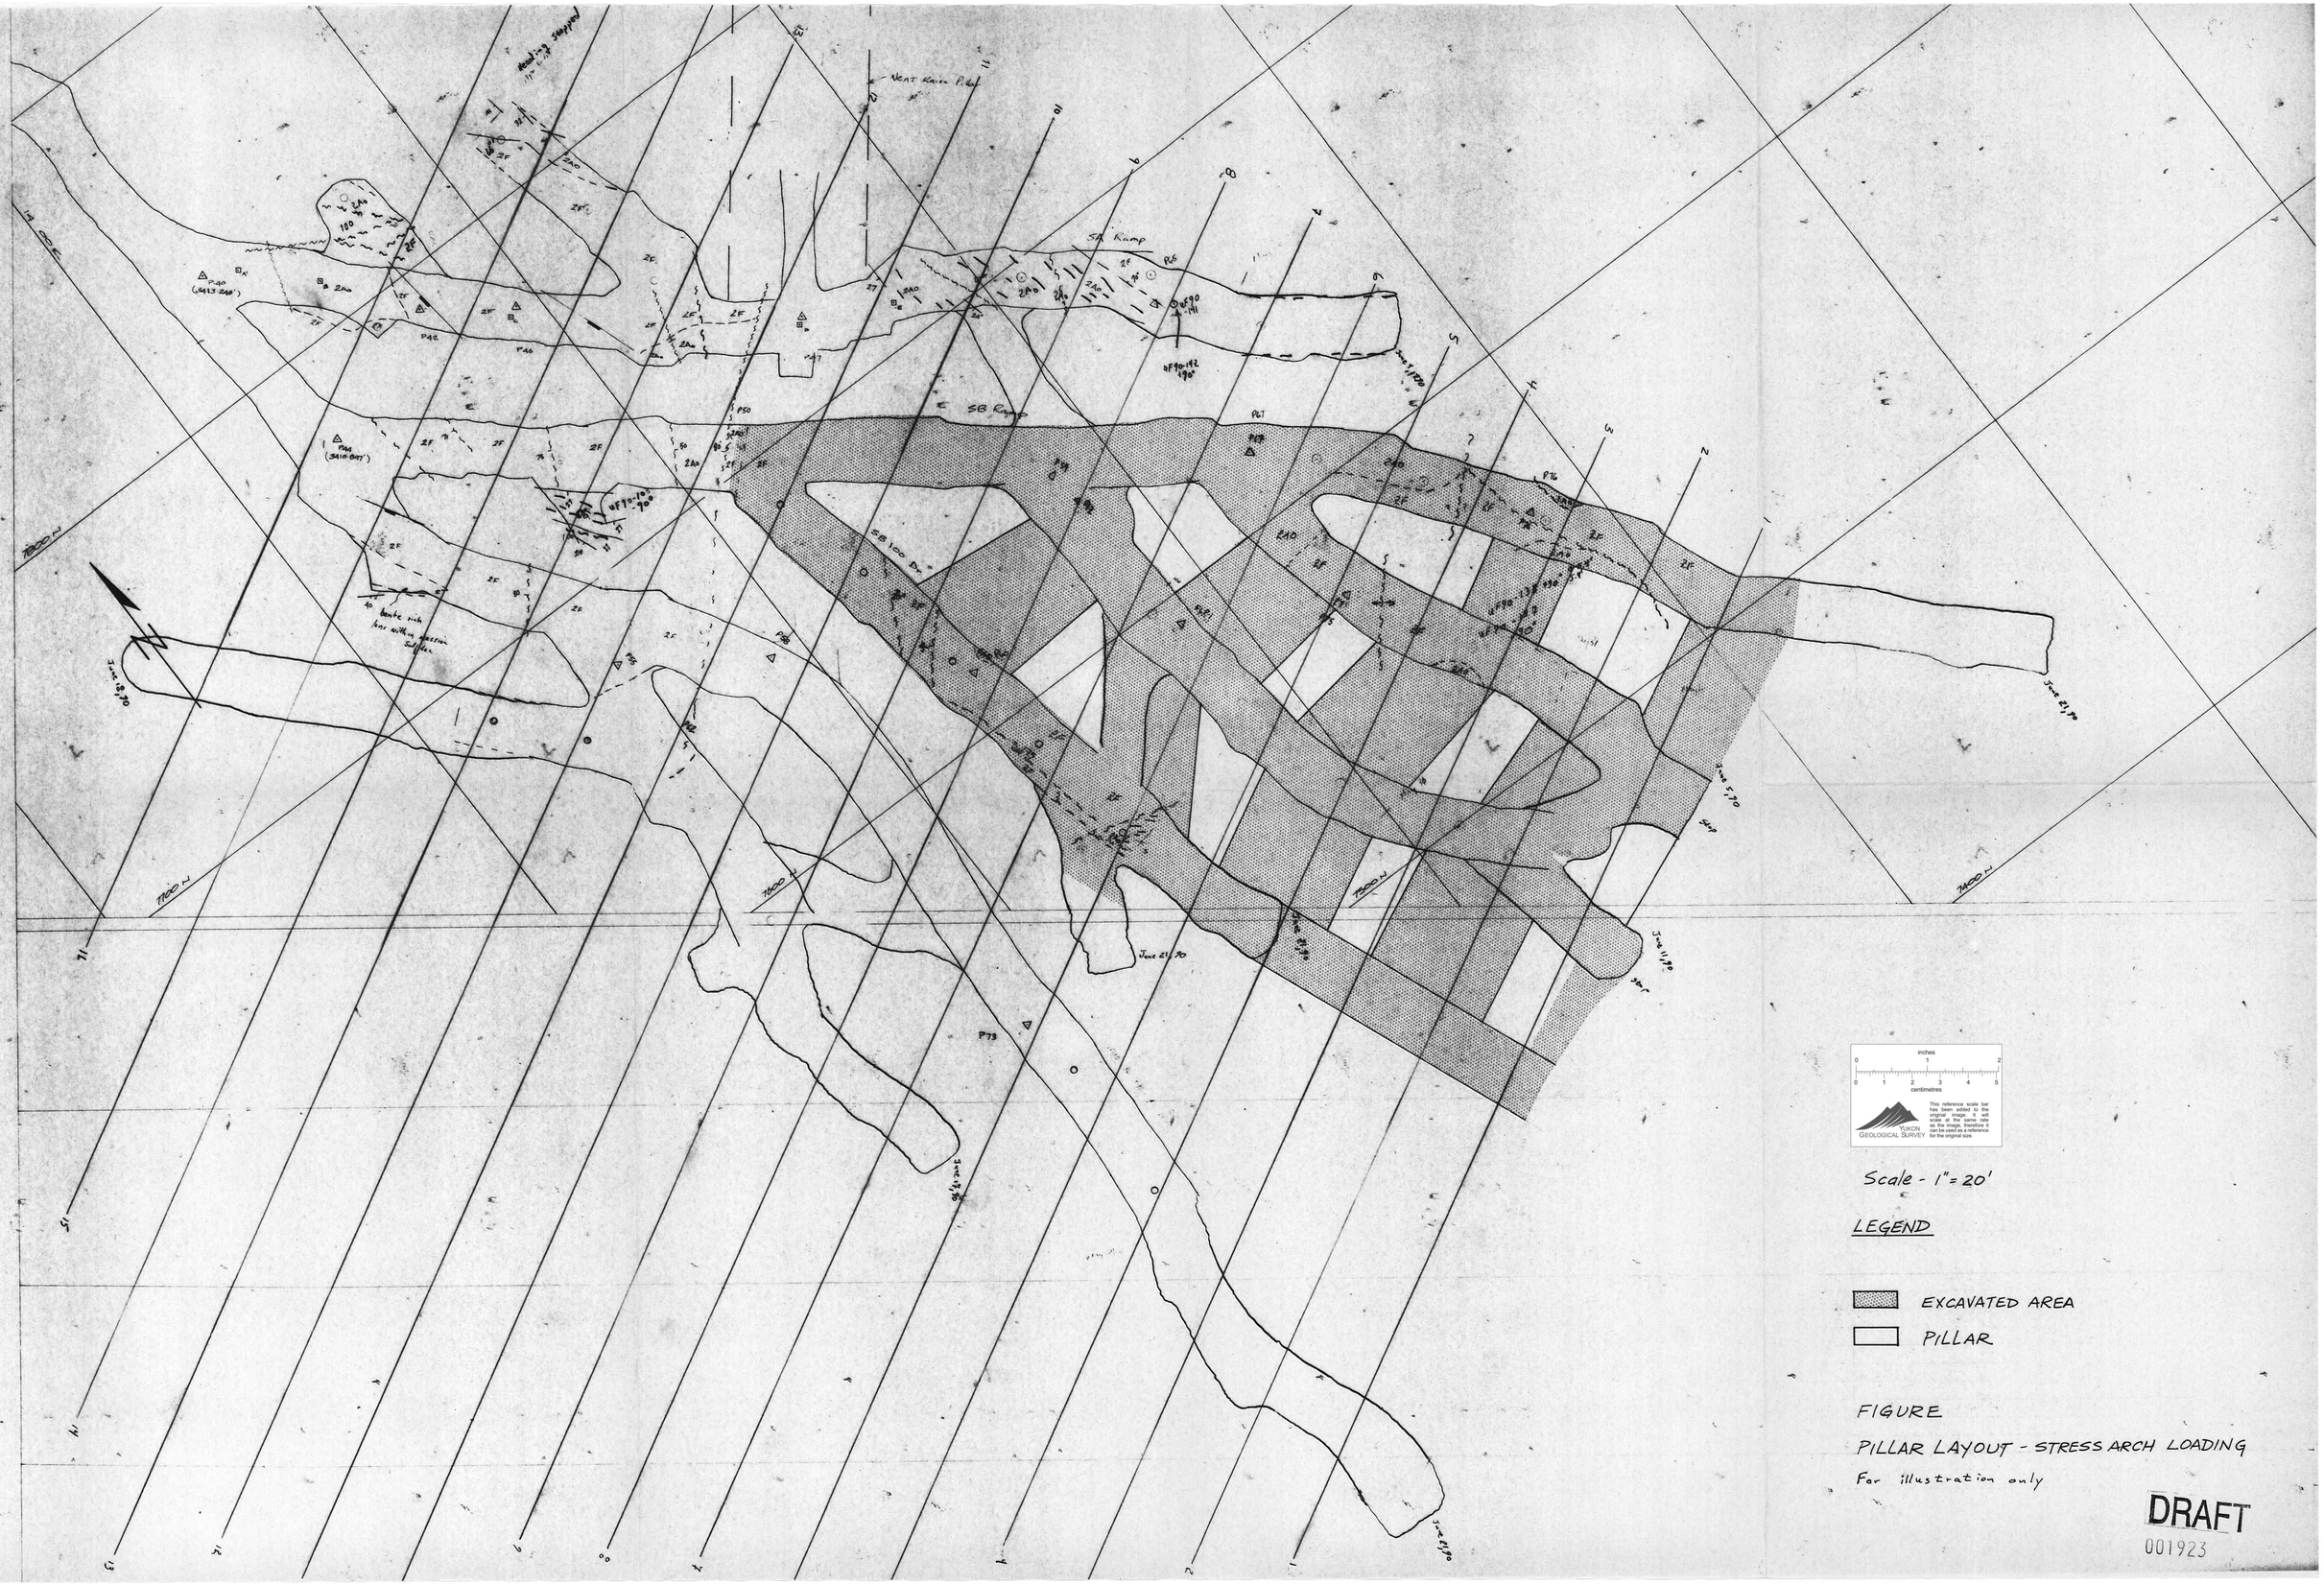
Vent Raise Pillar
SA Ramp
SB Ramp
SB 100 Dr.
June 21, 90
Scale - 1" = 20'
LEGEND
EXCAVATED AREA
PILLAR
FIGURE
PILLAR LAYOUT - STRESS ARCH LOADING
For illustration only
DRAFT
001923