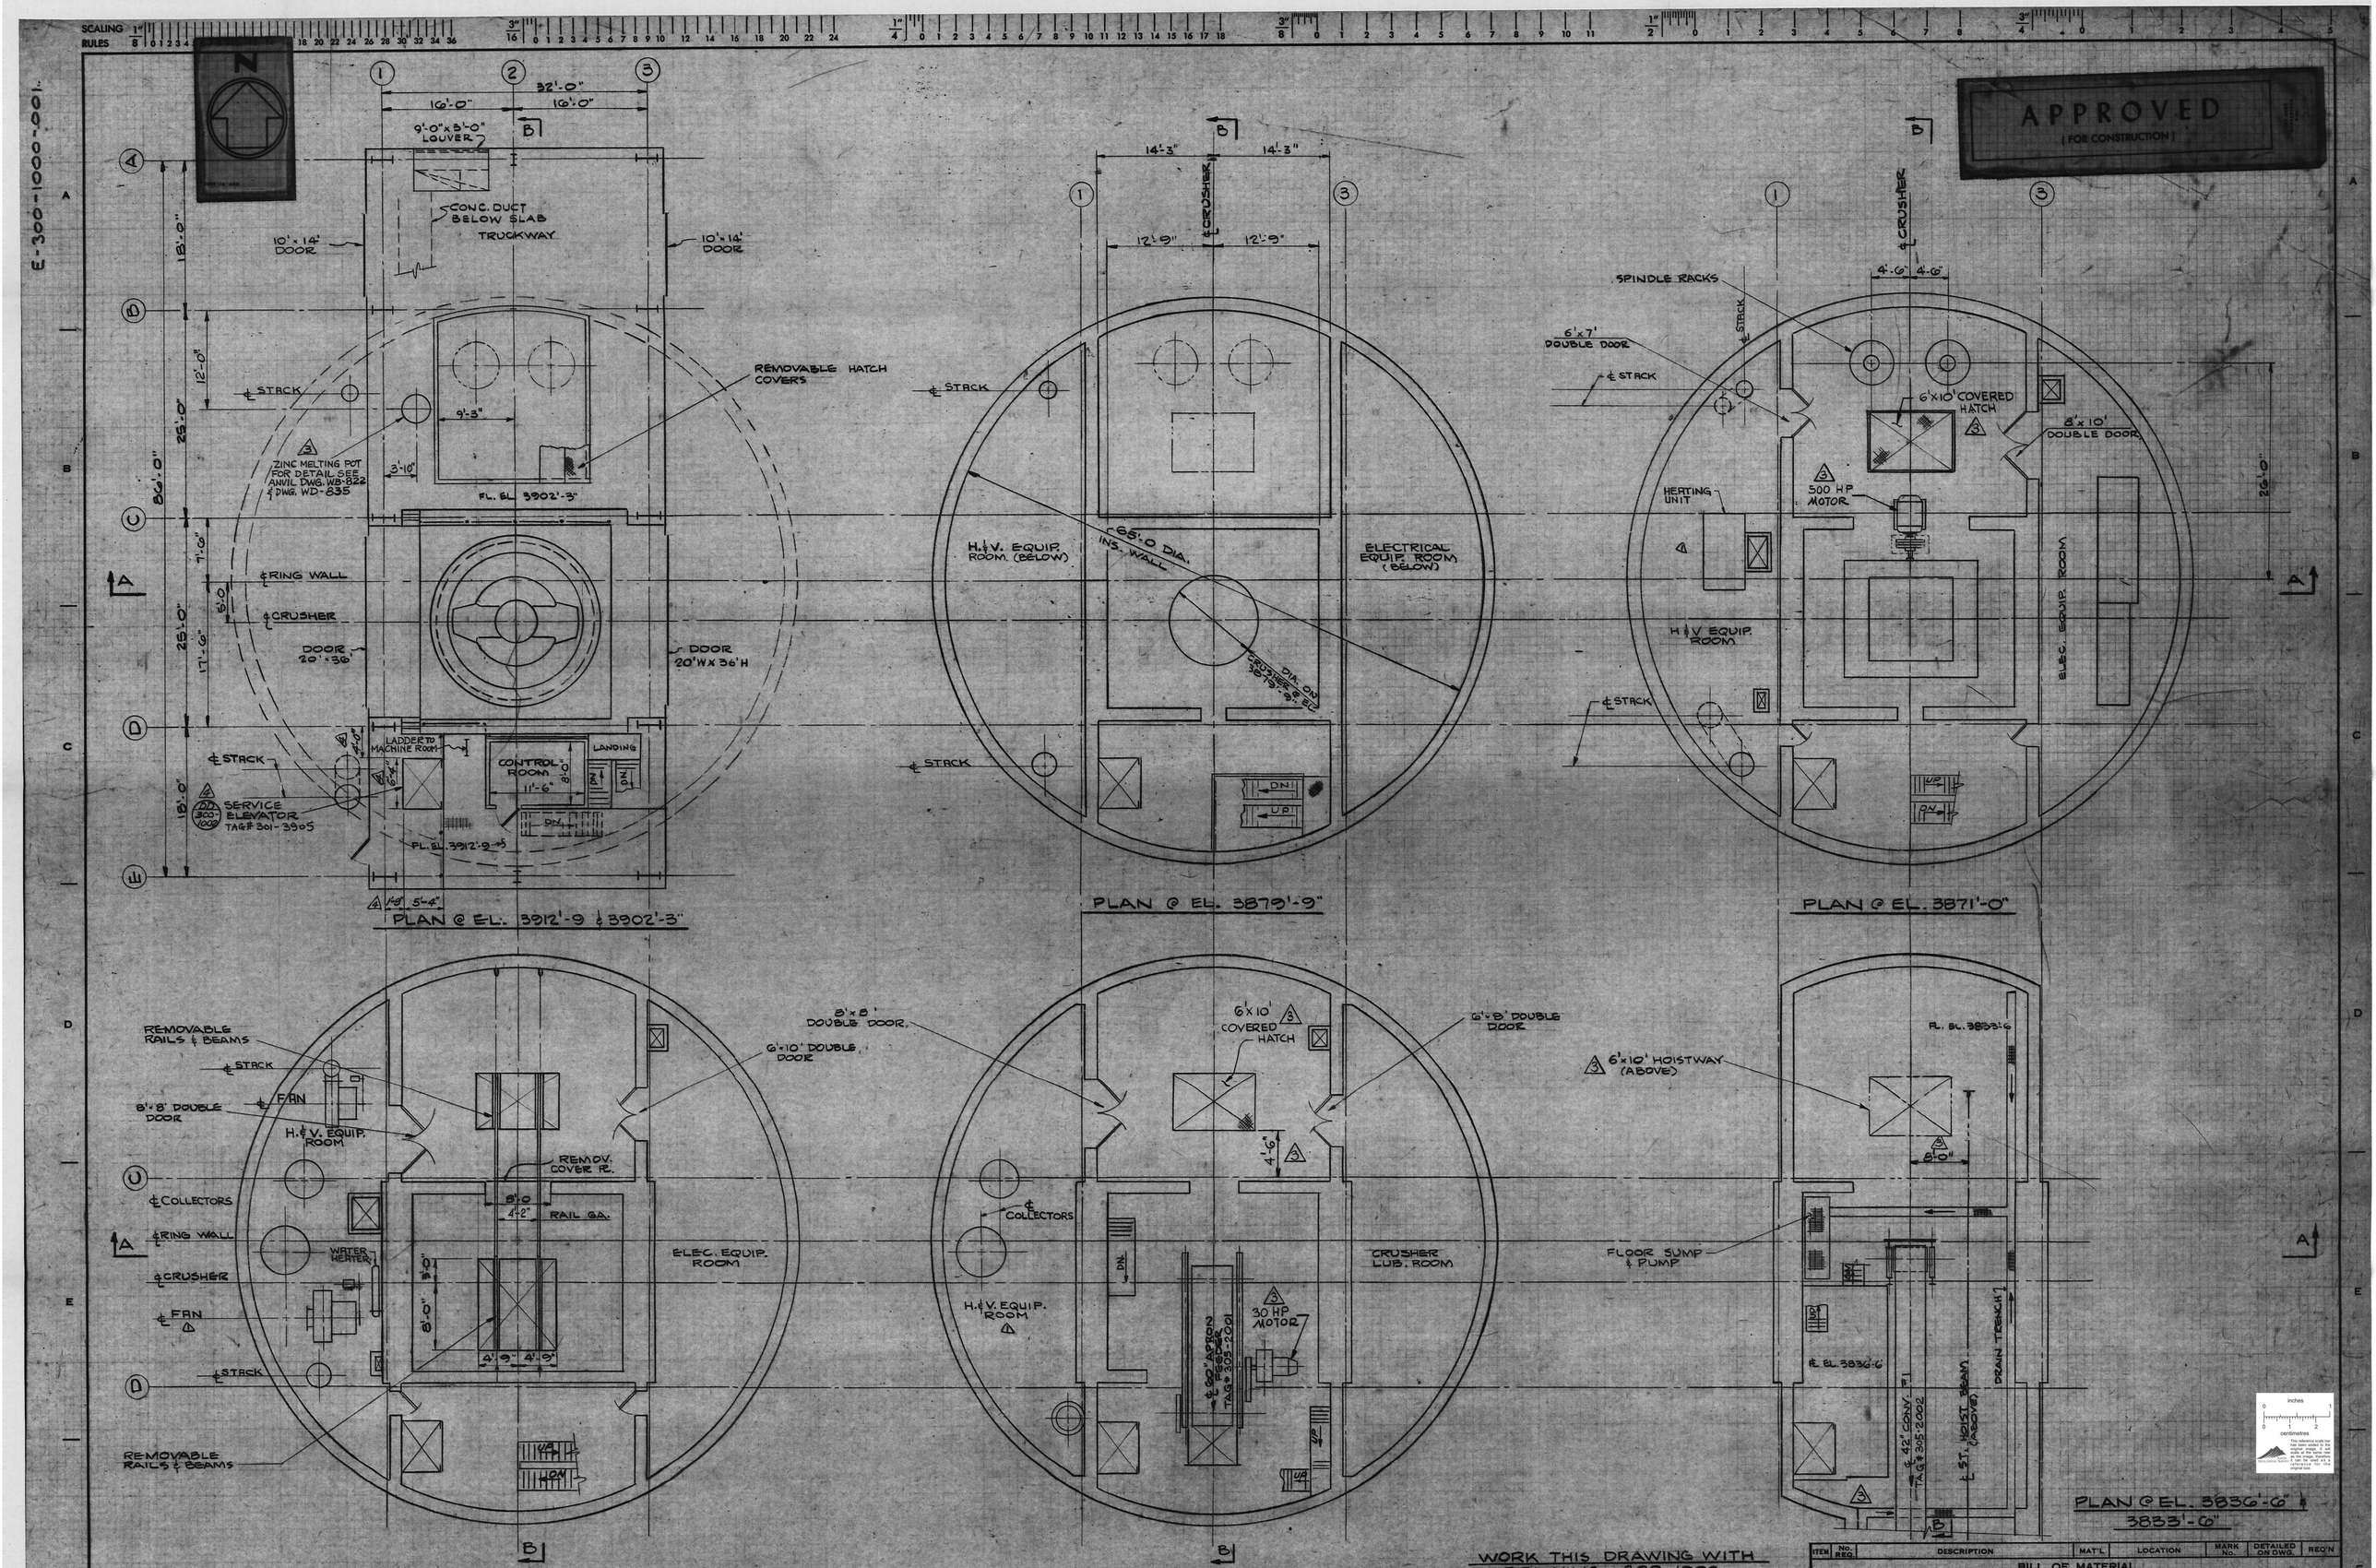
APPROVED
(FOR CONSTRUCTION)
E-300-1000-001
PLAN @ EL. 3912'-9 & 3902'-3"
PLAN @ EL. 3879'-9"
PLAN @ EL. 3871'-0"
PLAN @ EL. 3859'-0"
PLAN @ EL. 3847'-0"
PLAN @ EL. 3836'-6" & 3833'-6"
32'-0"
16'-0"
9'-0"x5'-0" LOUVER
CONC. DUCT BELOW SLAB
TRUCKWAY
10'x14' DOOR
REMOVABLE HATCH COVERS
ZINC MELTING POT FOR DETAIL SEE ANVIL DWG. WB-822 & DWG. WD-835
FL. EL. 3902'-3"
RING WALL
CRUSHER
DOOR 20'x36'
DOOR 20'WX36'H
LADDER TO MACHINE ROOM
CONTROL ROOM
LANDING
SERVICE ELEVATOR TAG# 301-3905
FL. EL. 3912'-9
14'-3"
12'-9"
H.&V. EQUIP. ROOM. (BELOW)
65'-0 DIA. INS. WALL
ELECTRICAL EQUIP. ROOM (BELOW)
DIA. ON CRUSHER @ EL. 3879'-9"
SPINDLE RACKS
6'x7' DOUBLE DOOR
6'x10' COVERED HATCH
8'x10' DOUBLE DOOR
HEATING UNIT
500 HP MOTOR
H.&V. EQUIP. ROOM
ELEC. EQUIP. ROOM
REMOVABLE RAILS & BEAMS
8'x8' DOUBLE DOOR
6'x10' DOUBLE DOOR
FAN
H.&V. EQUIP. ROOM
REMOV. COVER RE.
RAIL GA.
COLLECTORS
WATER HEATER
ELEC. EQUIP. ROOM
6'x10' COVERED HATCH
6'x8' DOUBLE DOOR
30 HP MOTOR
CRUSHER LUB. ROOM
6'x10' HOISTWAY (ABOVE)
FLOOR SUMP & PUMP
FL. EL. 3853'-6
FL. EL. 3836'-6
DRAIN TRENCH
WORK THIS DRAWING WITH DRAWING 300-1002
BILL OF MATERIAL
ANVIL MINING CORPORATION LIMITED
THE ANVIL PROJECT
FARO NUMBER 1 ORE BODY
WHITE HORSE
YUKON TERRITORY
THE RALPH M. PARSONS CONSTRUCTION CO. OF CANADA, LTD.
ENGINEERS & CONSTRUCTORS
8 KING ST. EAST TORONTO, ONTARIO
PRIMARY CRUSHING
PRIMARY CRUSHING PLANT
MECHANICAL
GENERAL ARRANGEMENT PLANS
300-1001
E-300-1000-001