E-310-1000-001

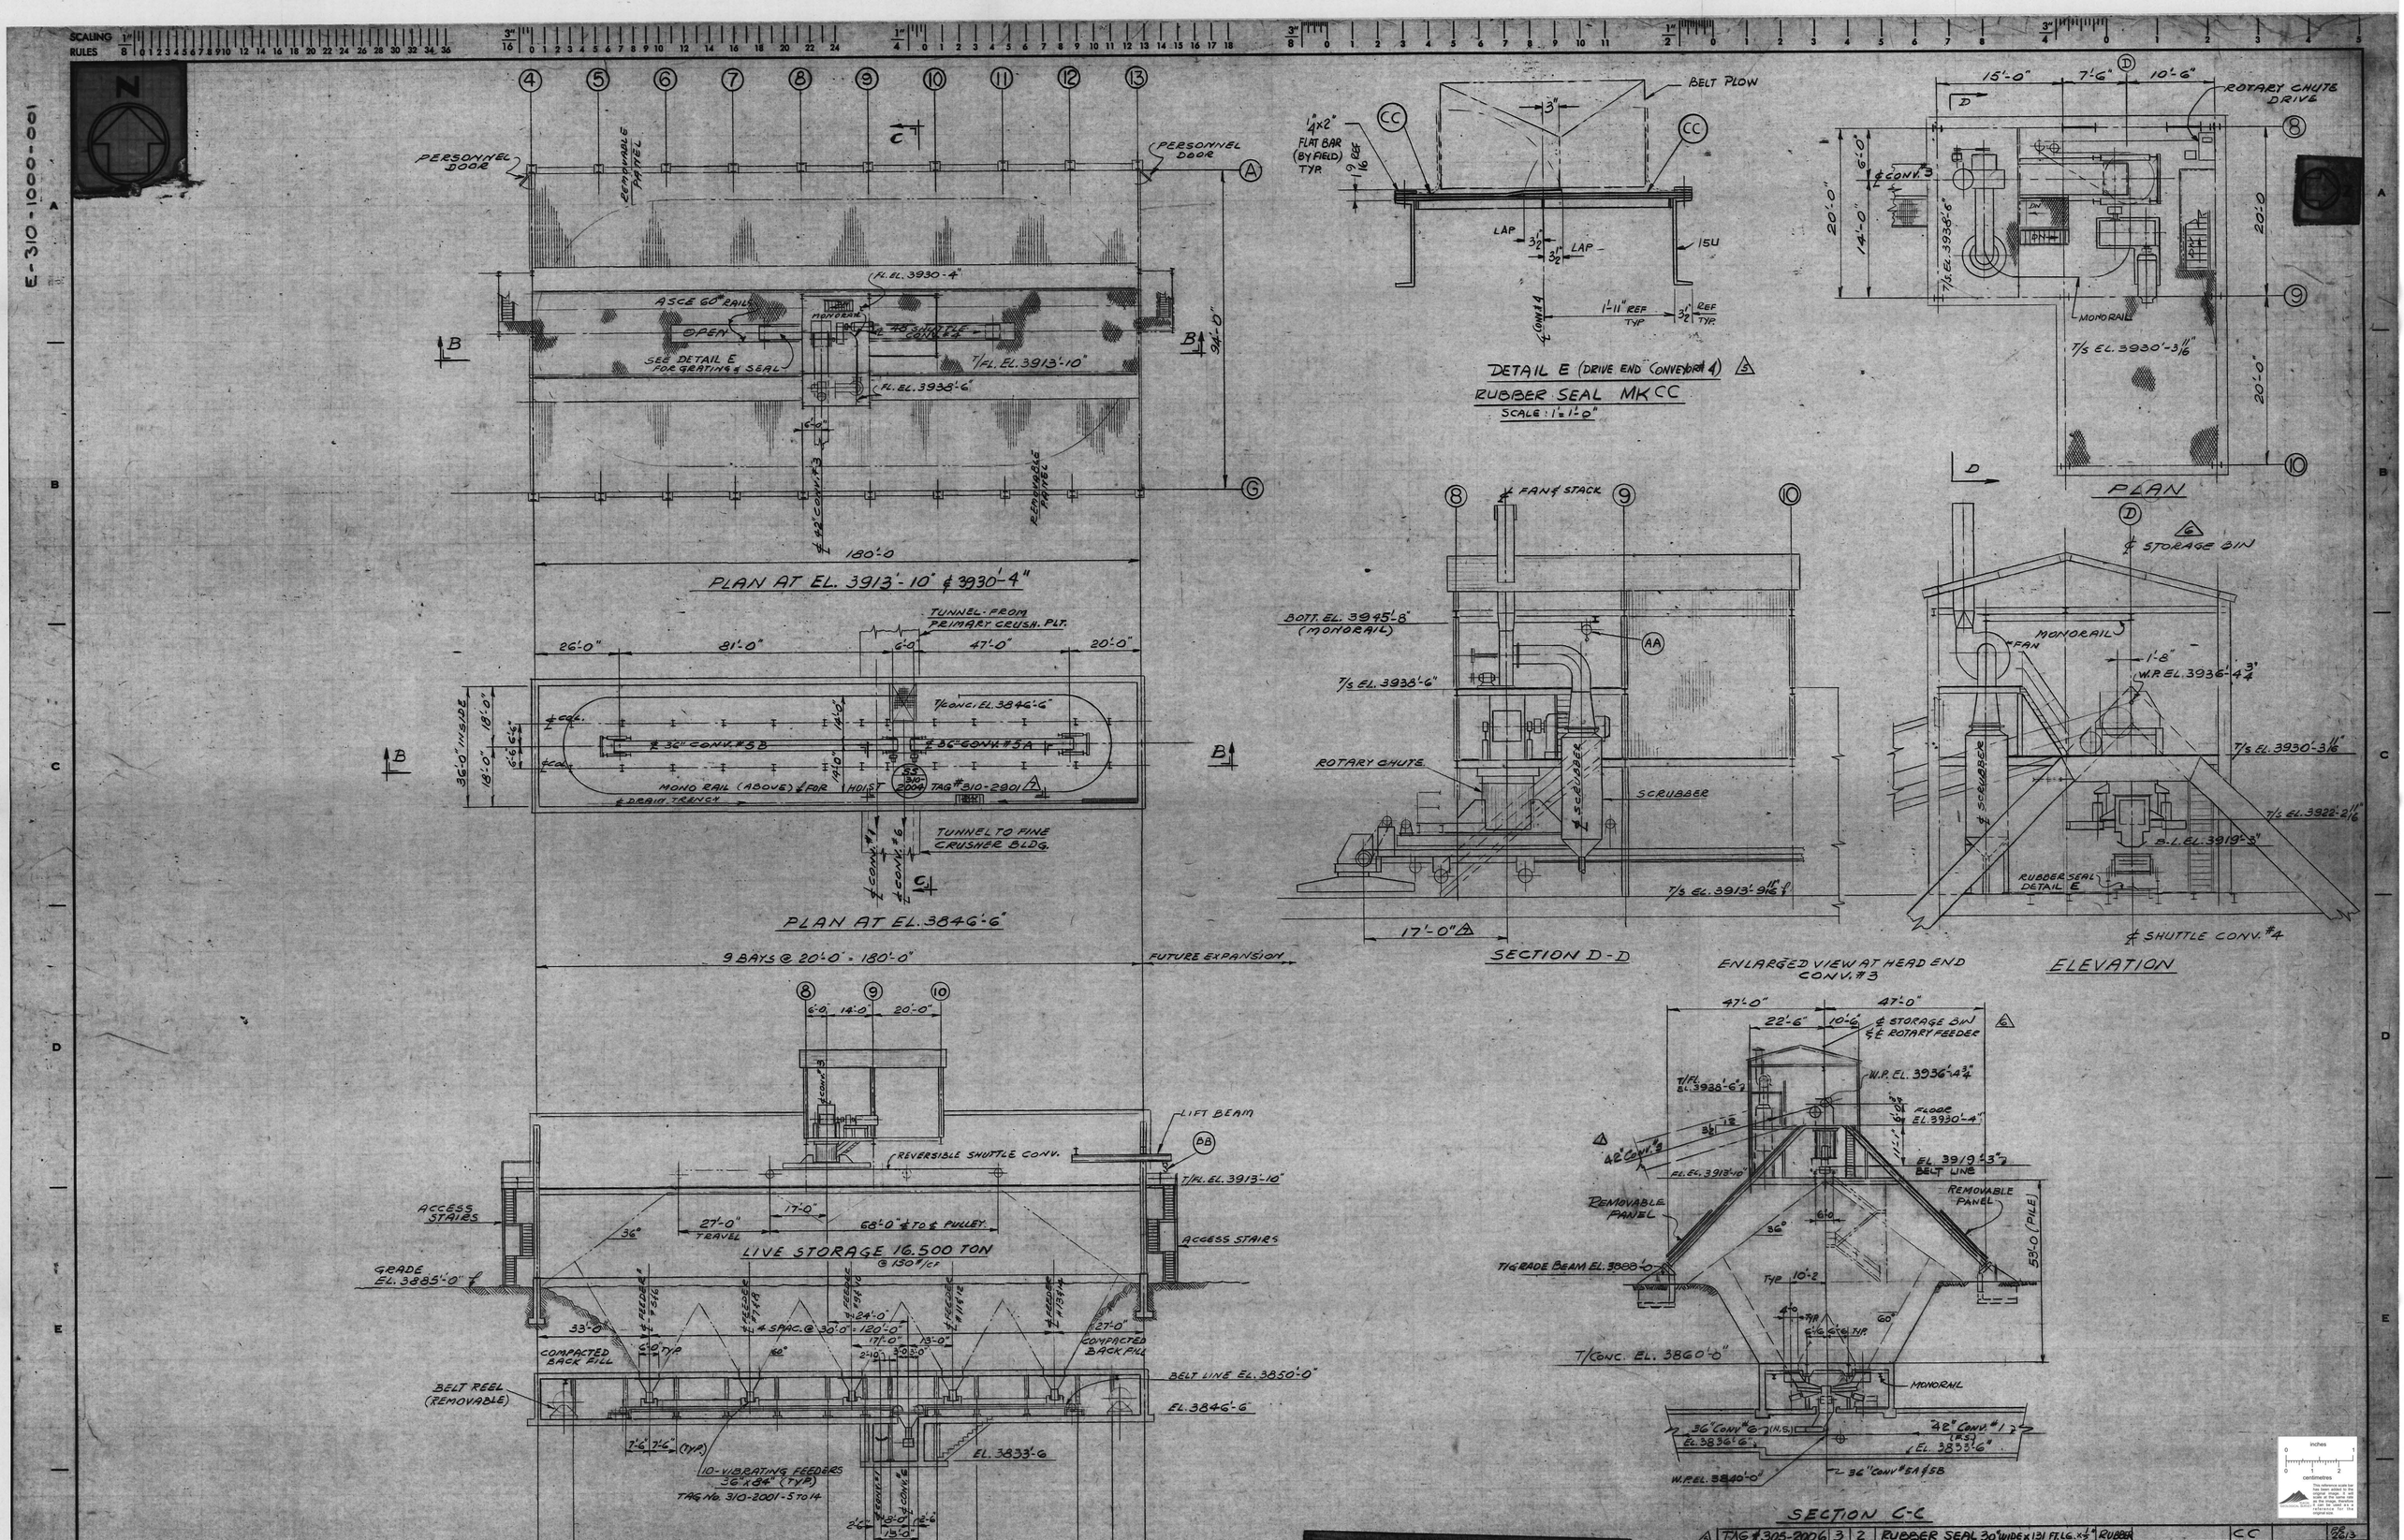

APPROVED
(FOR CONSTRUCTION)

NO.	DATE	PRELIMINARY ISSUE	CEN	JAN	RAM
A	5-24-67	CLIENT APPROVAL			

APPROVED

THE RALPH M. PARSONS CONSTRUCTION CO. OF CANADA, LTD.
ENGINEERS & CONSTRUCTORS
8 KING ST. EAST TORONTO, ONTARIO

DRAWN BY	B. TSANG	4-13-67
CHECKED BY	A. MCGOFFA	5-19-67
APP. DEPT. HD.		6-6-67
APP. PROJ. MGR.		6-19-67
APP. CLIENT		6/21/67

ITEM NO.	NO. REQ.	DESCRIPTION	MAT'L	LOCATION	MARK NO.	DETAILED ON DWG.	REQ'N
3	2	RUBBER SEAL 30" WIDE x 121 FT. LG. x 1/4"	RUBBER		CC		2613
2	1	5T. MOTORIZED HOIST 32'-0" LIFT			BB		2903
1	1	5T. MOTORIZED HOIST 28'-0" LIFT			AA		2902

BILL OF MATERIAL

ANVIL MINING CORPORATION LIMITED
THE ANVIL PROJECT
FARO NUMBER 1 ORE BODY
WHITE HORSE YUKON TERRITORY

PRIMARY CRUSHING
COARSE ORE STORAGEBIN
GENERAL ARRANGEMENT
PLANS & SECTIONS

SCALE: 1"=20'-0" & 1/4"=1'-0" JOB NO. 3766-6 REV. NO.

310-1001

REFERENCES DWG. NO.	DESCRIPTION
3001	PLOT PLAN
3500-001	PRIMARY CRUSHING PLANT

REVISIONS NO.	BY	CK.	APP.	APP.	CLIENT	DATE	DESCRIPTION
1	C.K.	CV	CT	RAM		7-10-68	REVISED STAGE 1 PLAN & ADDED #3 PLAN, ELEV & SECTION WD. ADDED B.M. & DETAIL E
2	A.D.		CT	RAM		8-26-68	& STORAGE BIN WAS: & STORAGE BLDG.
3	MB	JM				4-11-69	IDENTIFIED HOIST, ADDED DIM. 17'-0"
4							

REVISIONS NO.	BY	CK.	APP.	APP.	CLIENT	DATE	DESCRIPTION
1	L.A.T.			RAM		9-15-69	CHANGED SIZES OF CONVS. ADDED DETAIL OF DISCHARGE CHUTE & SEAL BELTS
2	T.R.			RAM		10-5-67	REVISED HEAD END CONVS. #3, ROTARY CHUTE & REVERSIBLE CONV.
3	A.D.			RAM		11-2-67	REVISED END WALL FOOTINGS
4	F.K.			RAM		2-8-68	& FOOTS & PIPE WAS 20-0"x0" & 5'-0" MODIFIED TO 4 BAYS EACH END

DRAFLEX PRESS DIVISION GRAPHIC CONTROLS CORP. ASTROFILM 275.3

E-310-1000-001

005204