



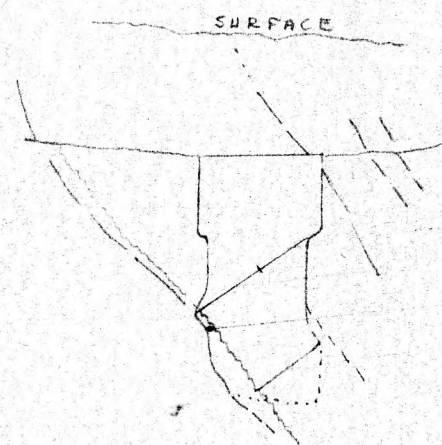

WEST WALL
TO JULY 20/61

WIDTH	AL oz/TON	AG oz/TON	LEAD %	ANTIMONY %
3.0	.04	60.7	0.84	1.60
4.0	.04	74.0	2.29	2.04
FW.GRAZ	.30	91.0	4.30	3.59
4.51	.04	53.9	0.82	1.66

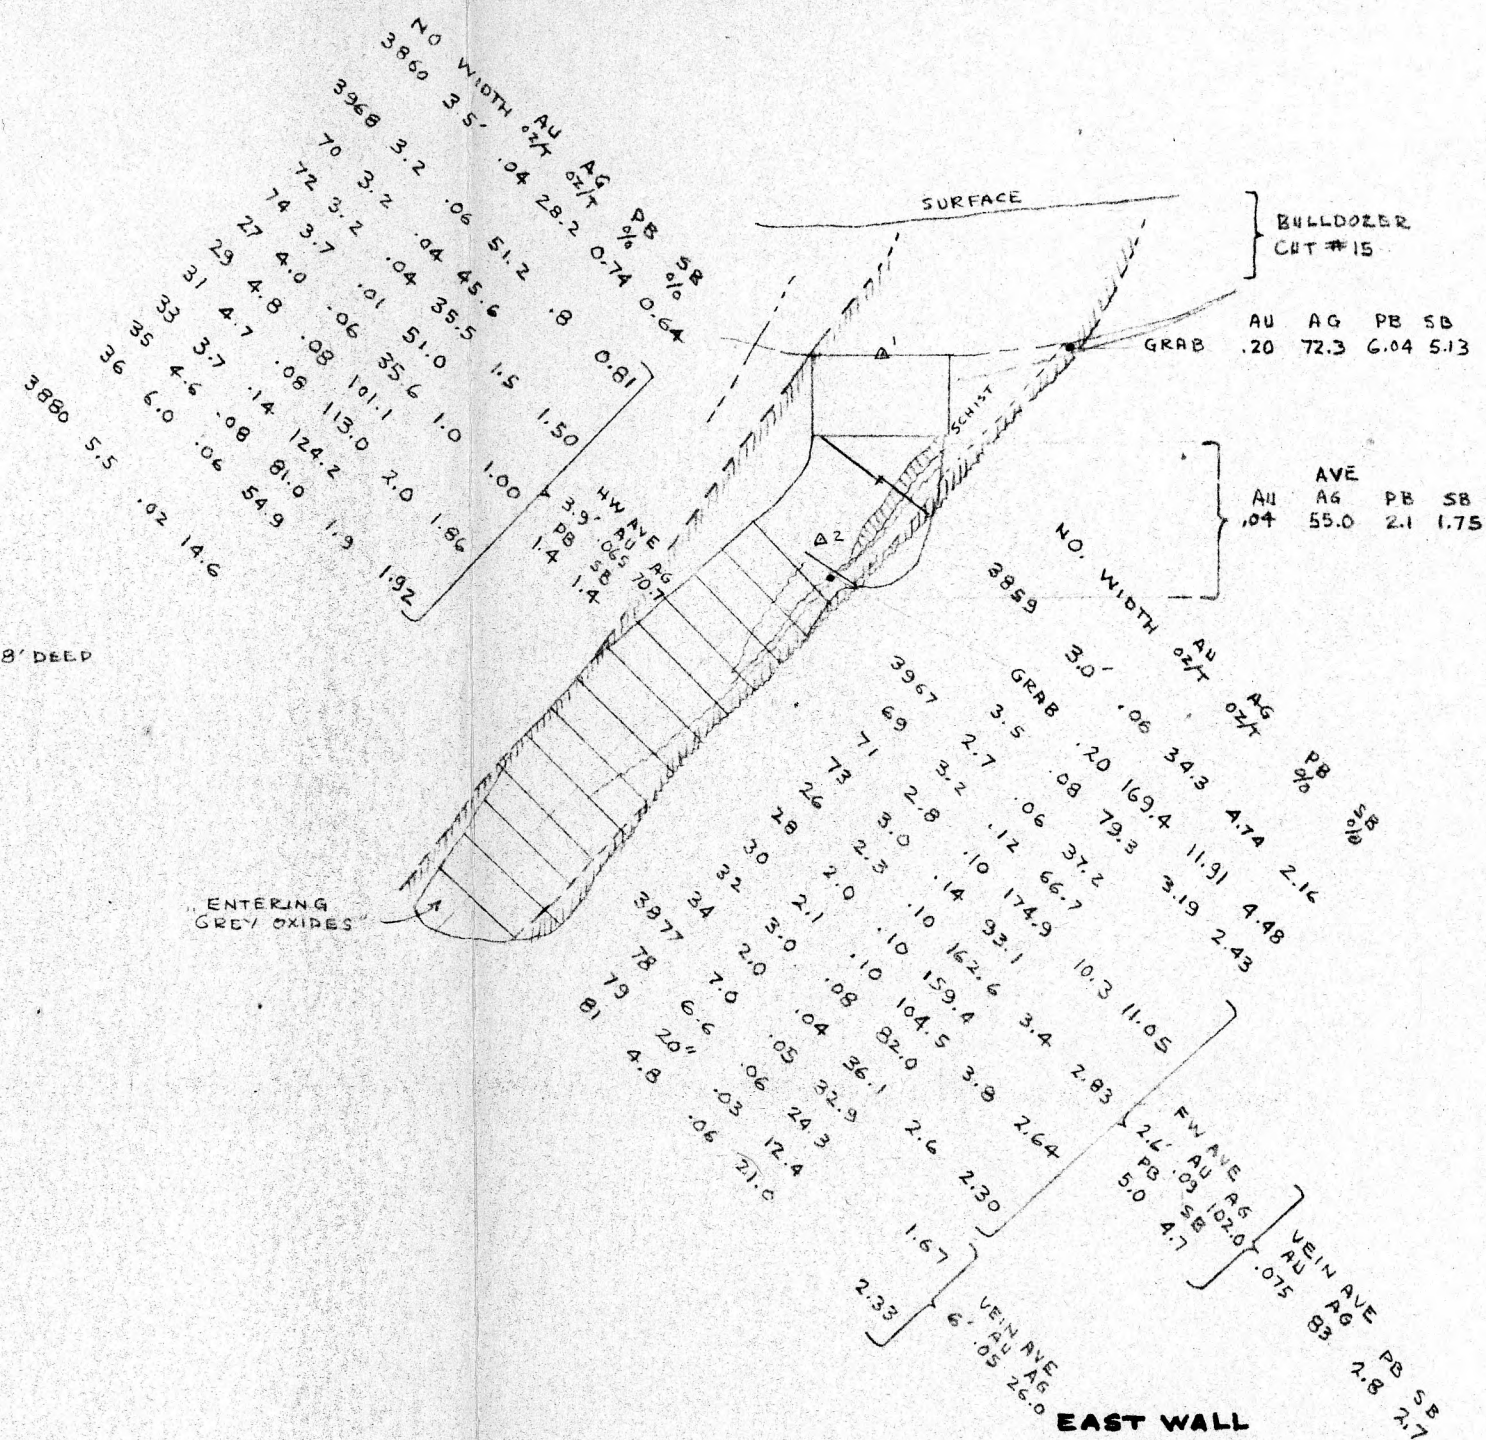

EAST WALL
NO. 1 SHAFT
PESO SILVER MINES

1 IN. = 10 FT.
SEPT. 15/61 A.E.AHO

P. E. A.

	AU	AG	PB	SB
SHAFT AVE 8.5' X 40'	.06	62.0	2.5	2.3

FIGURE 61-6

006055