DY DEPOSIT. Vert. Cross-section. Assay Results
12+00E 1:1000
OCT. 26/81

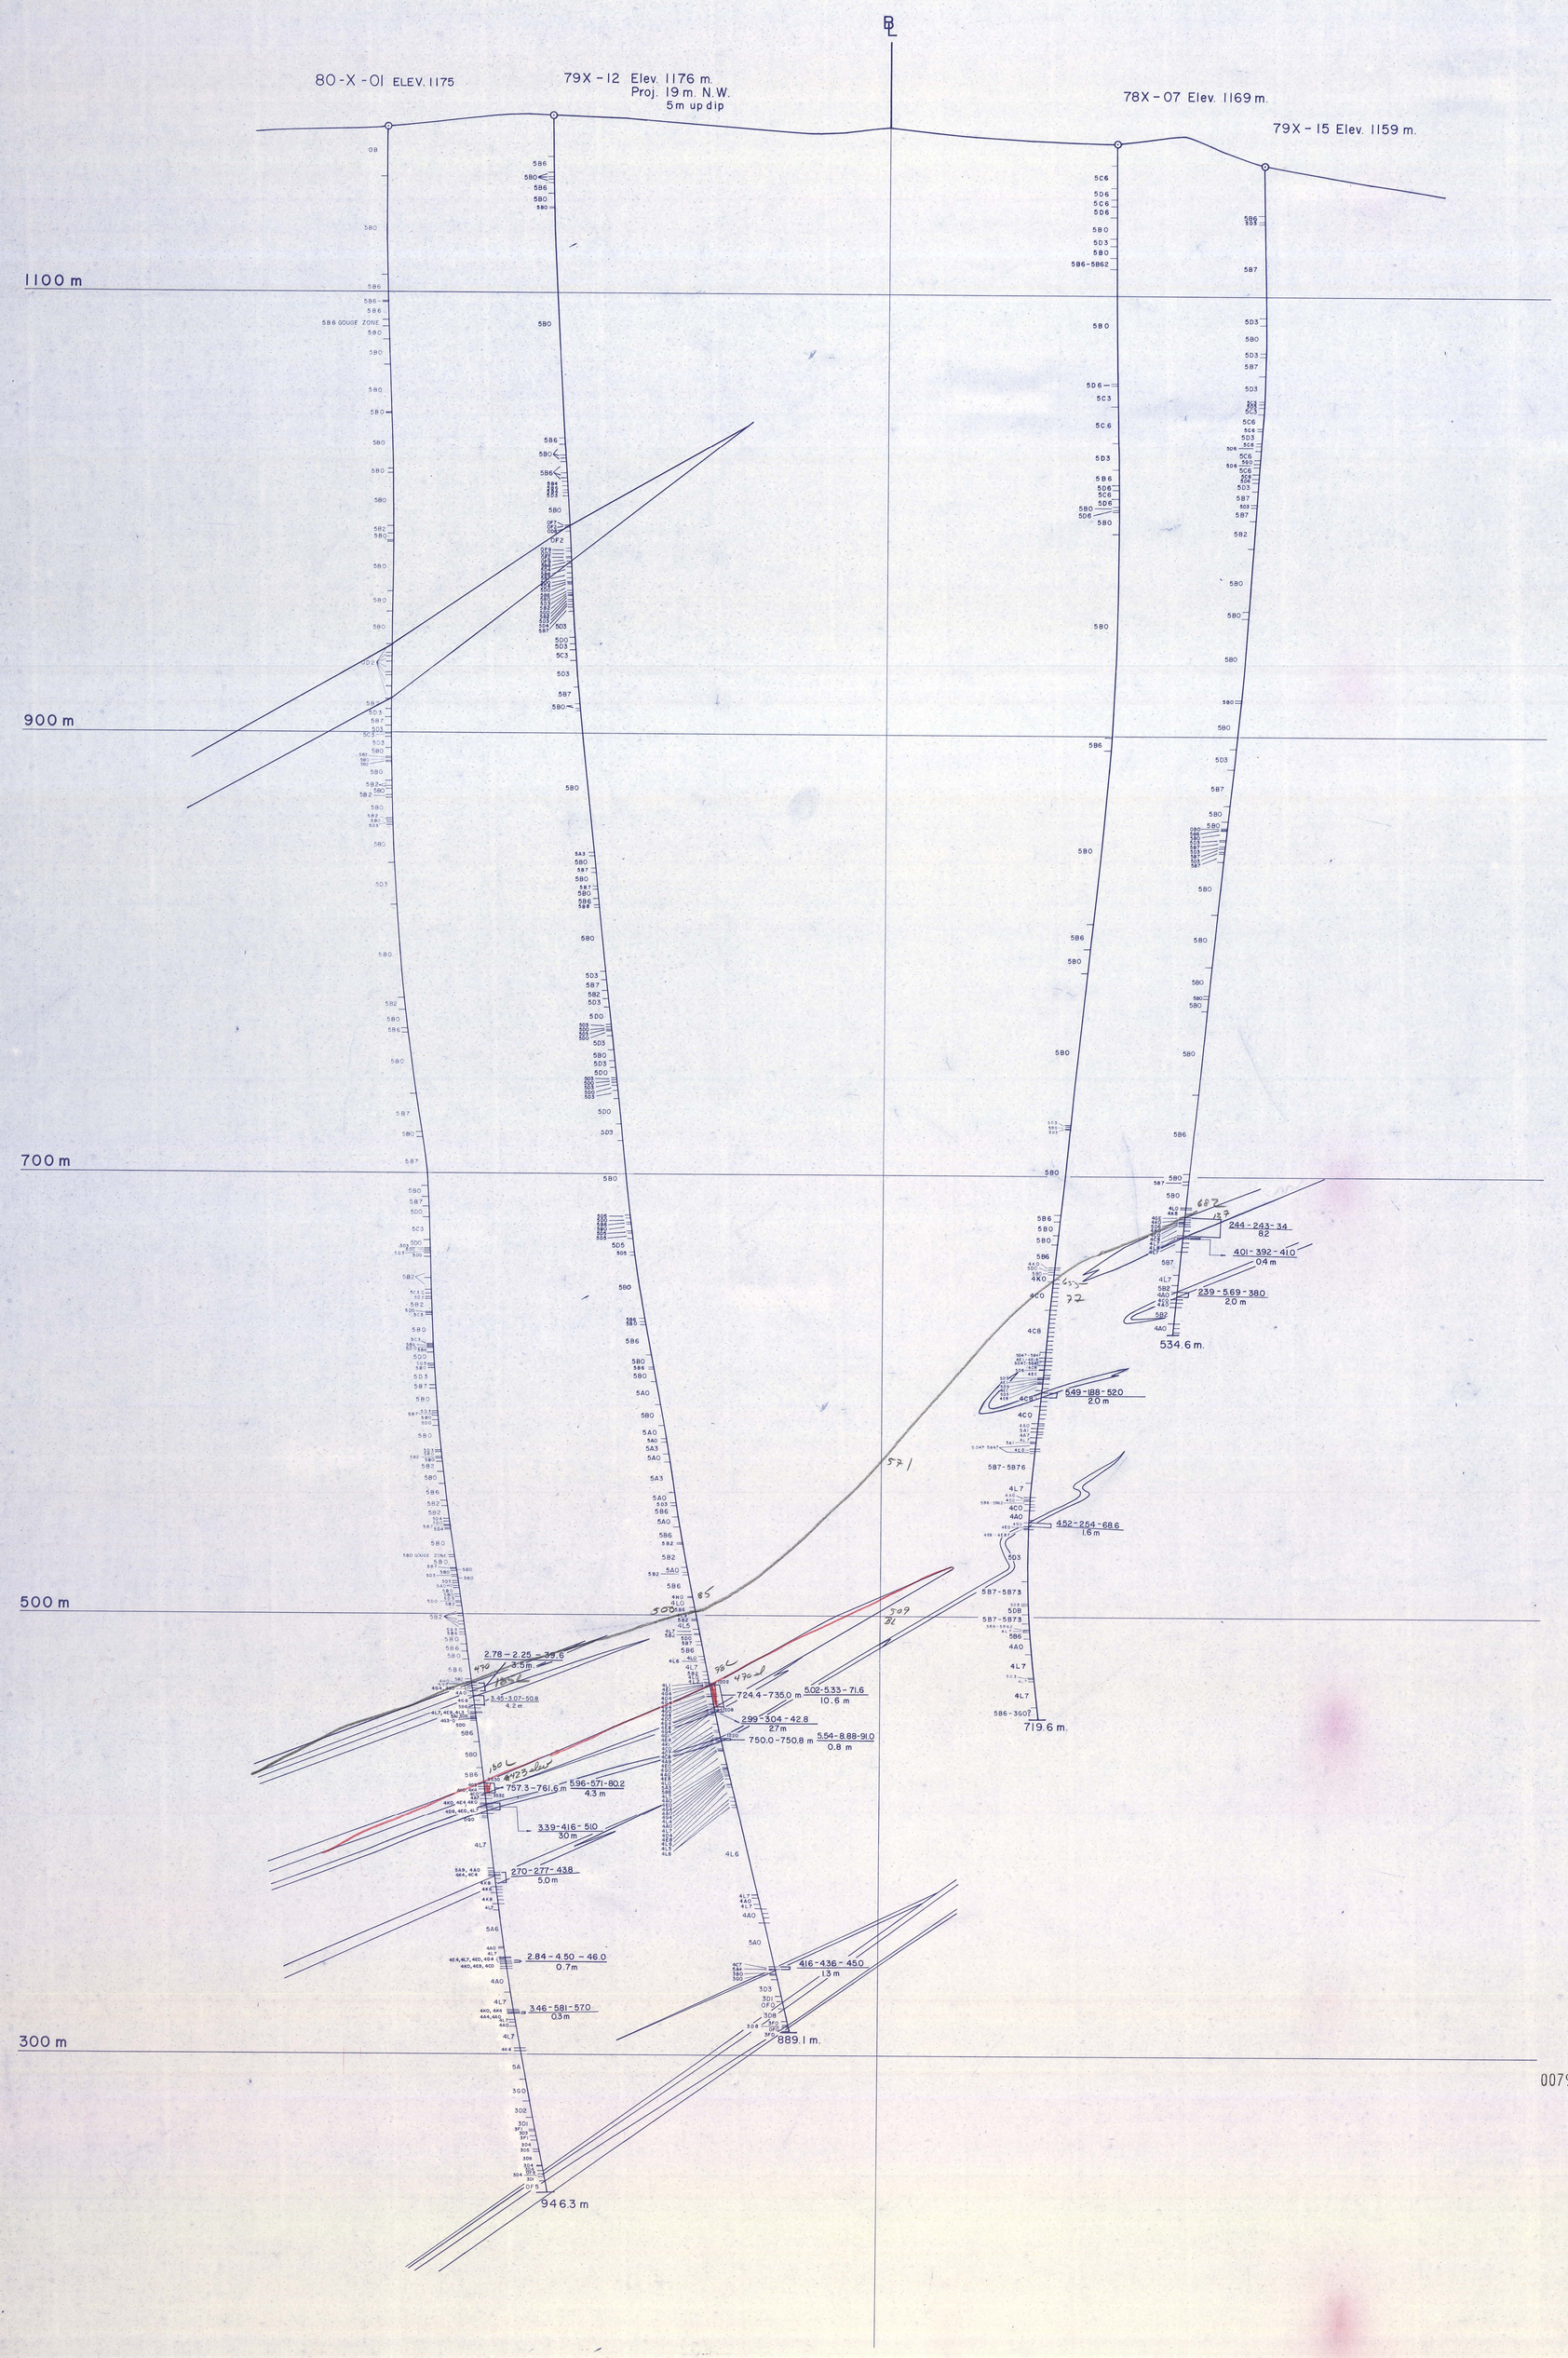

DY DEPOSIT

VERTICAL CROSS SECTION

12 + 00E (ASSAY PLOT)

SCALE 1 : 1,000

% Pb - % Zn - gm/t Ag
THICKNESS INTERVAL

Nov 30/81
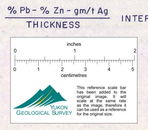
007942