AN-FA-91-131
(Kilborn 100-30-001
- HF 3-429 -

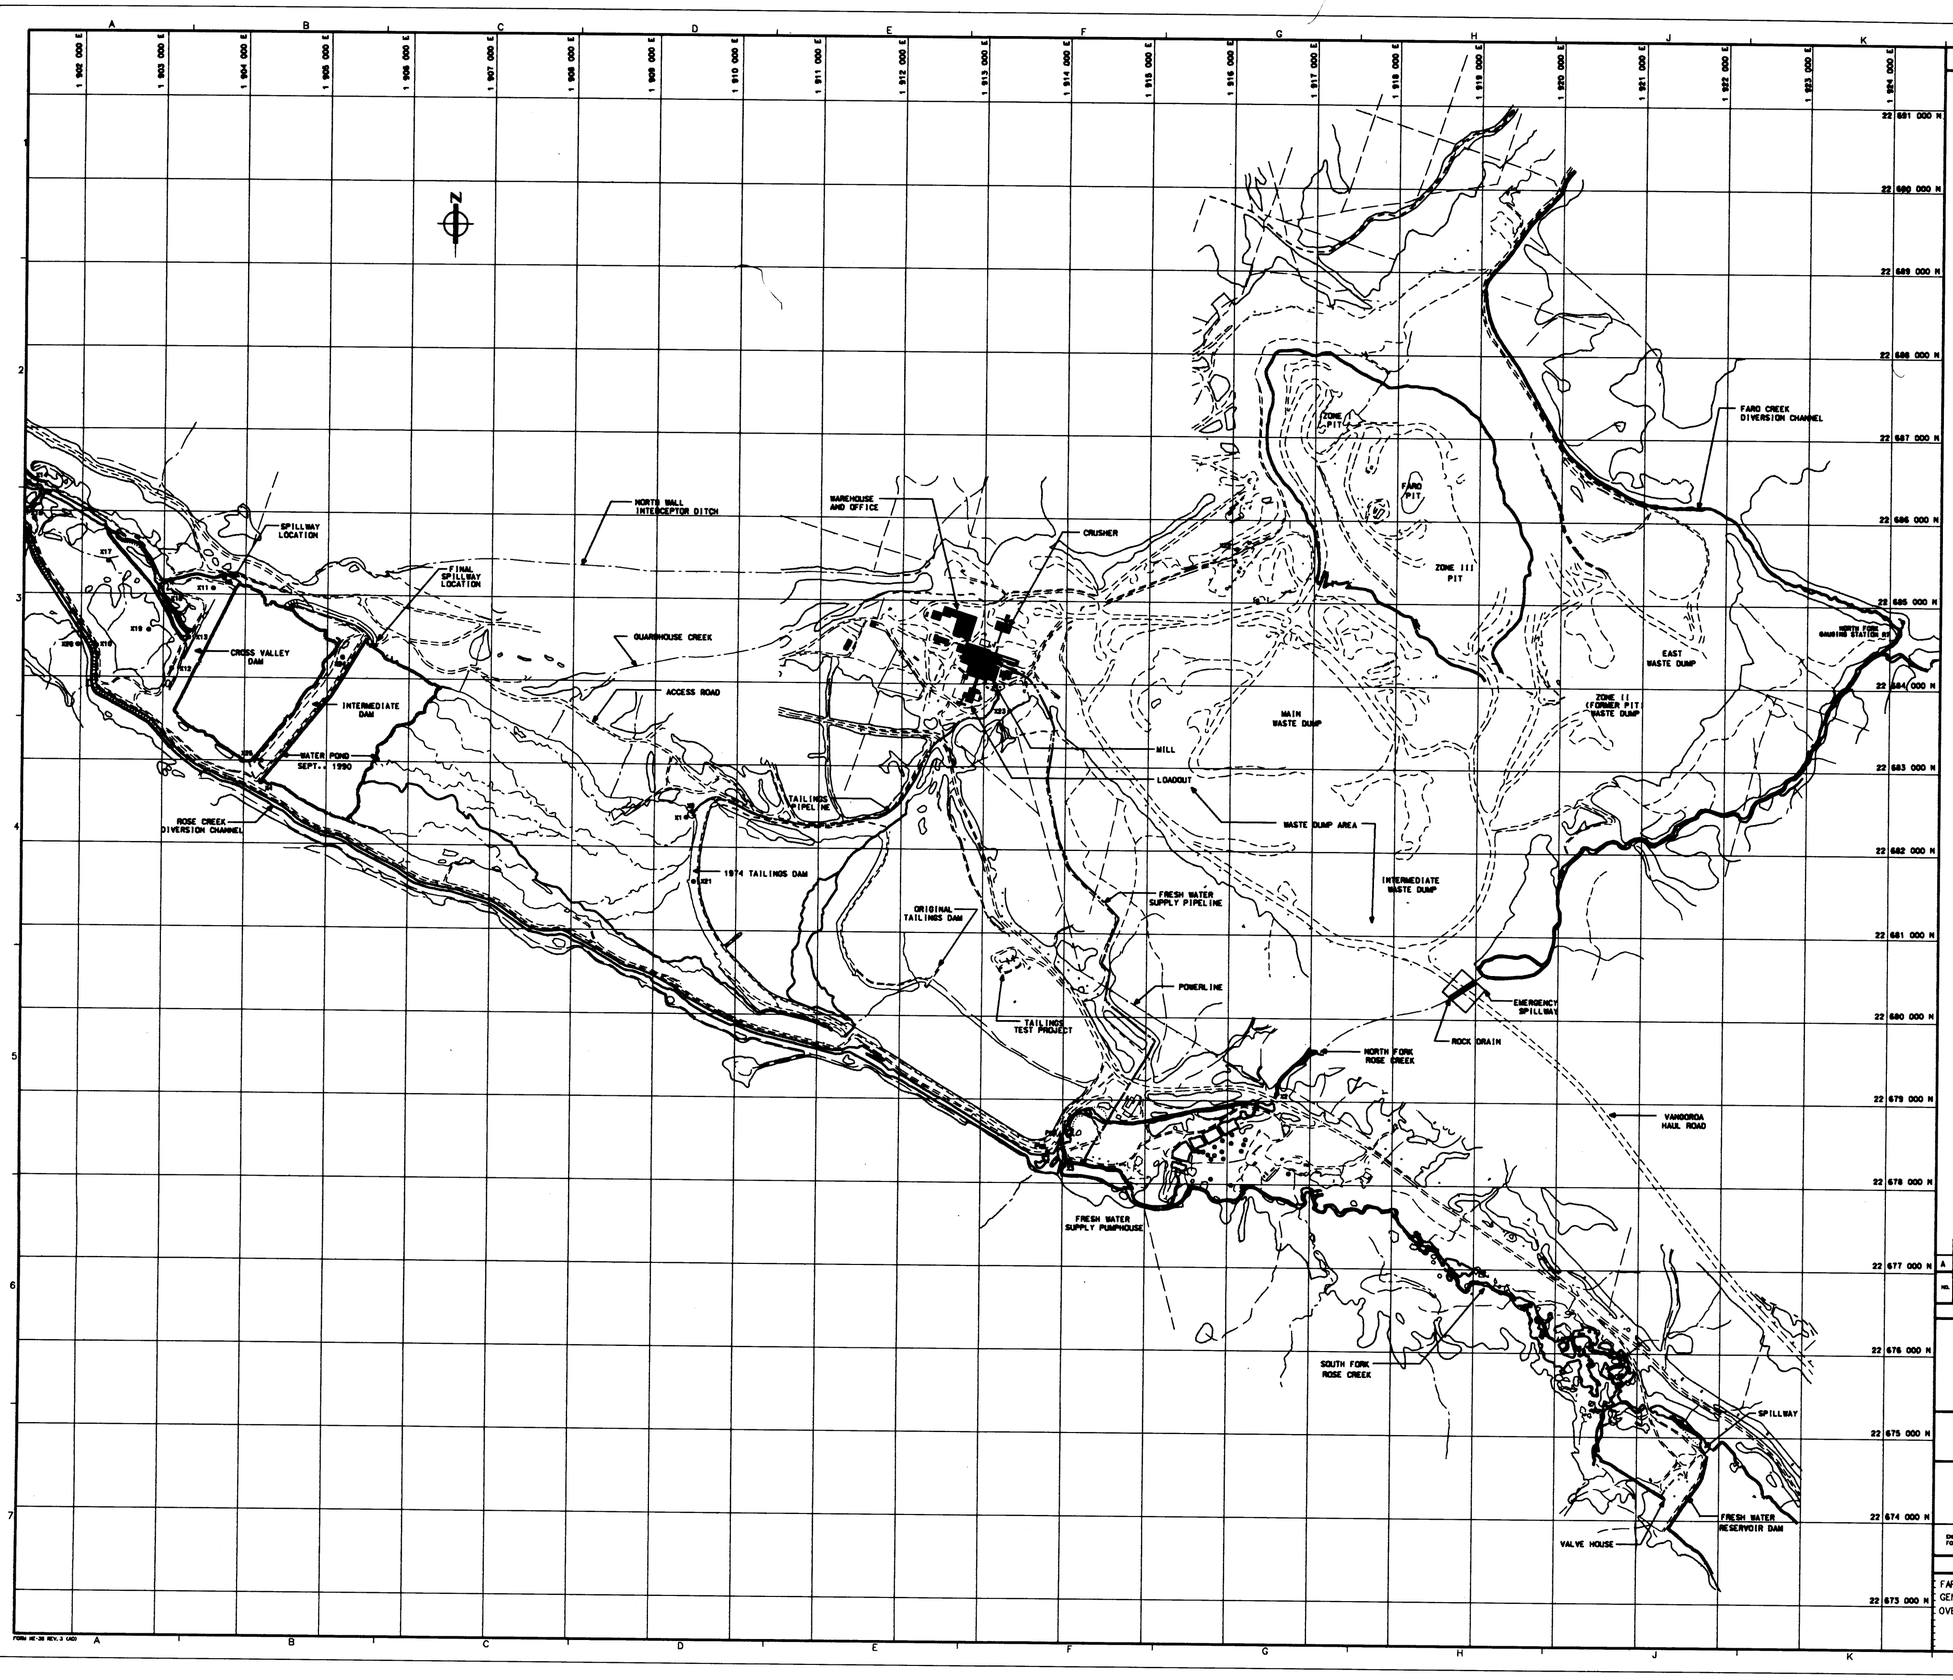

NOTES

1. THIS OVERALL PLAN IS DERIVED FROM A COMPOSITE OF JANUARY, 1991 MAPPING PREPARED BY THE ORTHOSHOP FROM SEPTEMBER, 1990 AERIAL PHOTOGRAPHY. TWO MAPPED AREAS ARE MERGED ON THIS PLAN: THE TAILINGS AREA WITH COVERAGE AS NOTED ON DRAWING 100-30-002 (1 METRE CONTOUR INTERVAL) AND THE FARO PIT AREA WITH COVERAGE AS NOTED ON DRAWING 100-30-006 (10 FOOT CONTOUR INTERVAL). FOR CONVENIENCE THIS PLAN IS IN IMPERIAL UNITS.

LEGEND

WATER SAMPLING STATION (LOCATION APPROXIMATE)

inches 0 1 2
0 1 2 3 4 5 centimetres

YUKON GEOLOGICAL SURVEY

This reference scale bar has been added to the original image. It will scale at the same rate as the image, therefore it can be used as a reference for the original size.

NOTE
THIS DRAWING IS REDUCED FROM ORIGINAL SIZE AND THEREFORE IS NOT TO BE SCALED.

0 500 1000 1500 2000 3000 FEET

NO.	DESCRIPTION	DATE	BY	CHKD	CLDRF	FINAL REL
A	RELEASED FOR INFORMATION	APR 03 1991	LC			EIJ

REVISIONS

DRG. NO.	DESCRIPTION
100-30-006	OPEN PIT AREA - SITE PLAN
100-30-002	TAILINGS AREA - GENERAL PLAN & PROFILE
FA-4001	CURRAGH RESOURCES INC. 1 : 5 000 OTHER FACILITIES ABANDONMENT PLAN

REFERENCE DRAWINGS

Curragh Resources Inc.

KILBORN

SECTION	CIVIL	
SCALE:	1" = 600'	DATE
DESIGNED	E.I.J.	FEB. 1991
DRAWN	L.C.	FEB. 1991
CHECKED		
APPROVED		
B.O.M. NO.		
PROJECT NO.	DIVISION NO.	
3509	28	
DRAWING NUMBER		
100-30-001	REV. A	

ENGINEERING DATA CONTAINED HEREIN ARE RESTRICTED IN USE FOR THE ORIGINAL PURPOSES FOR WHICH THEY ARE PROVIDED.

TITLE

FARO MINE
GENERAL
OVERALL SITE PLAN

007957

APR 03 1991

FORM RE-28 REV. 3 CAD