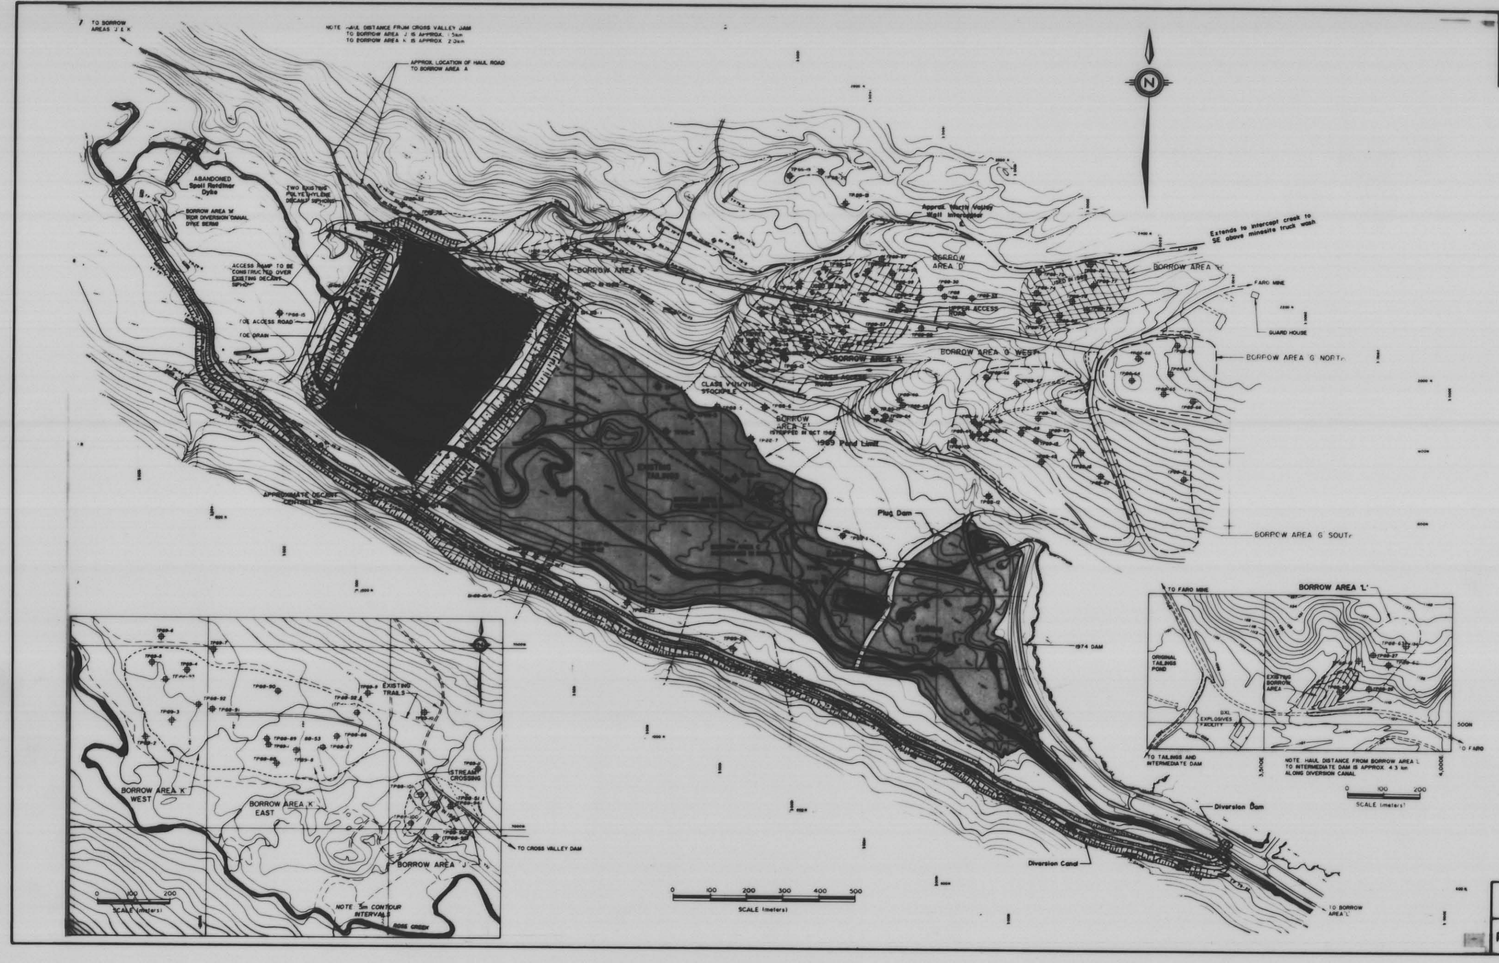


# GENERAL SITE PLAN

**Figure 2**

FOR OTHER RELATED DRAWINGS SEE:

*VOLUME 1*

FIGURE 5: 1988 INTERMEDIATE DAM RAISING AS-BUILT 1m CONTOURS

FIGURE 8: 1989 INTERMEDIATE DAM RAISING AS BUILT 1m CONTOURS

FIGURE 9: FRESH WATER SUPPLY DAM 1989 TOE BERM AS-BUILT PLAN

*VOLUME 2*

APPENDIX I-1: 1988 CONSTRUCTION DRAWINGS

APPENDIX II-1: 1989 CONSTRUCTION DRAWINGS

APPENDIX II-3: FIELD ORDER No. 10, DIVERSION CANAL DYKE STABILIZATION, STATION 2+080 to 2+330

- FIGURE 1: PLAN AND PROFILE
- FIGURE 2: CROSS-SECTION DETAILS

APPENDIX III-1: INTERMEDIATE DAM CROSS SECTIONS

- FIGURE III-1.1: STATION 0+240
- FIGURE III-1.2: STATION 0+450
- FIGURE III-1.3: STATION 0+630
- FIGURE III-1.4: STATION 0+750

APPENDIX III-2: FRESH WATER SUPPLY DAM CROSS SECTIONS

- FIGURE III-2.1: STATION 1+20
- FIGURE III-2.2: STATION 2+10

inches 0 1
centimetres 0 1 2

This reference scale bar has been added to the original image. It will scale at the same rate as the image, therefore it can be used as a reference for the original size.

**Golder Associates**

| PROJECT: 892-2413C | DRAWN BY: CG | DATE: APR 90 | REVIEWED: DHK |
|---|---|---|---|

AN-FA-90-002

- HF 3-413 -

AN-FA-90-002
003

008028

DOWN VALLEY TAILINGS
GEN. SITE PLAN
+ NOTES