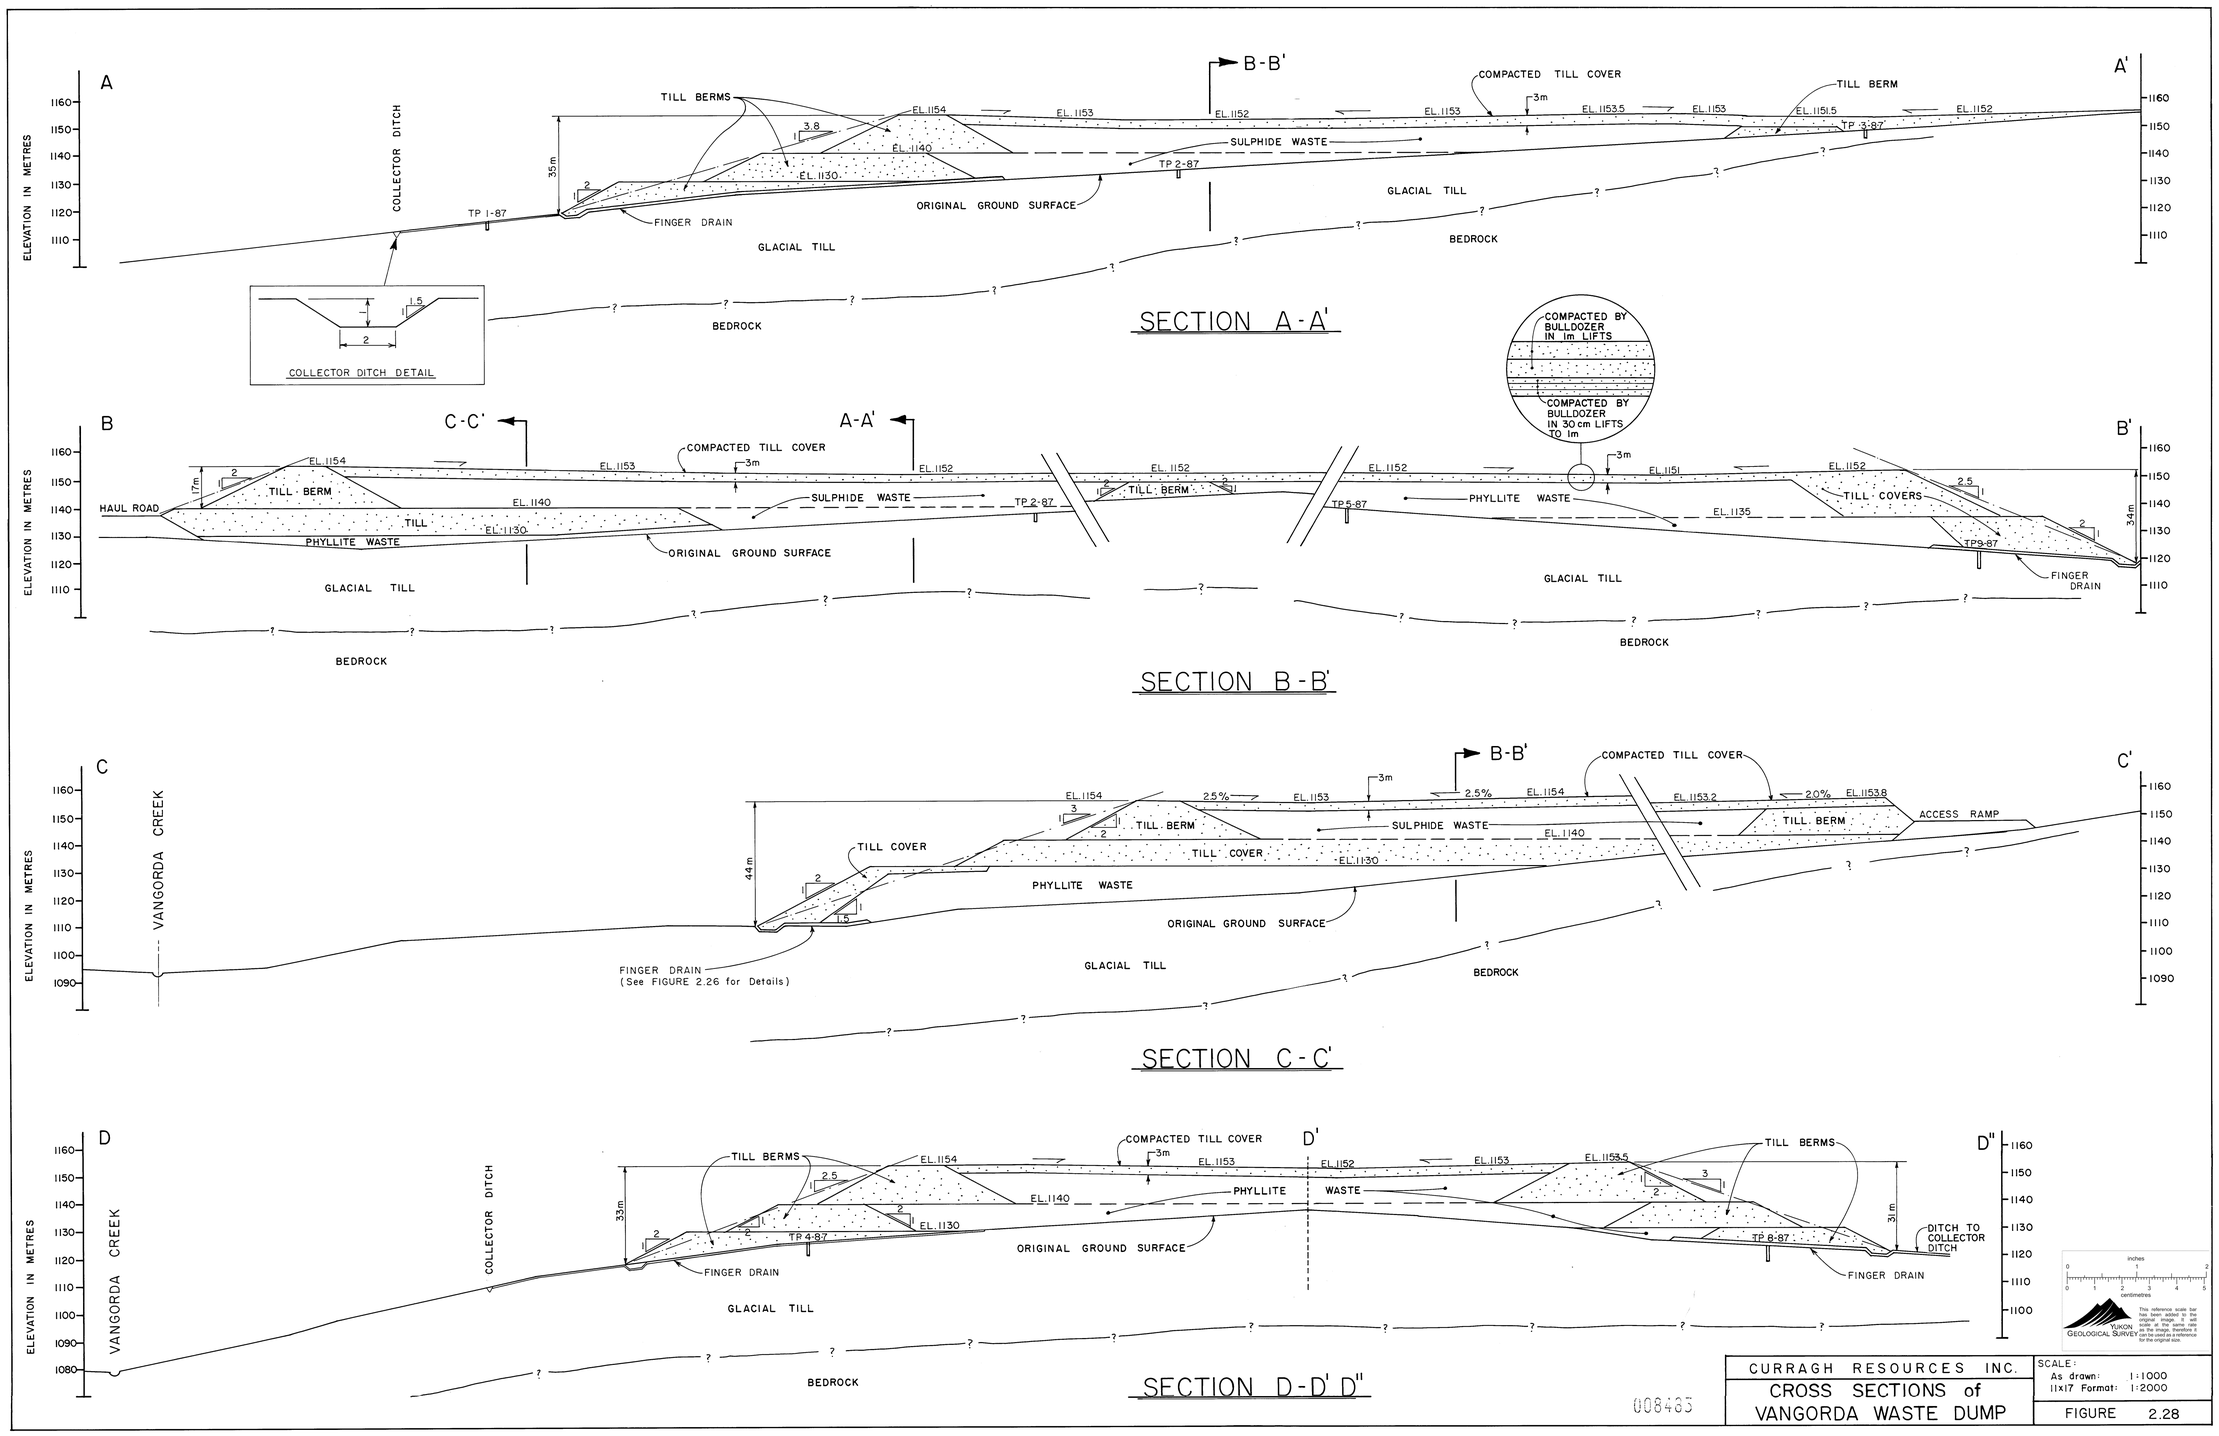

MW.UP-89-012
HF 3-197
INITIAL ENVIRONMENTAL EVALUATION
CROSS SECTIONS
A-B-C-D
1:1000
1:2000