SCALE : 1:10,000 metric

Finlayson River Project 1978
PELLY M.C.
GRID LAYOUT & CLAIM POST LOCATIONS
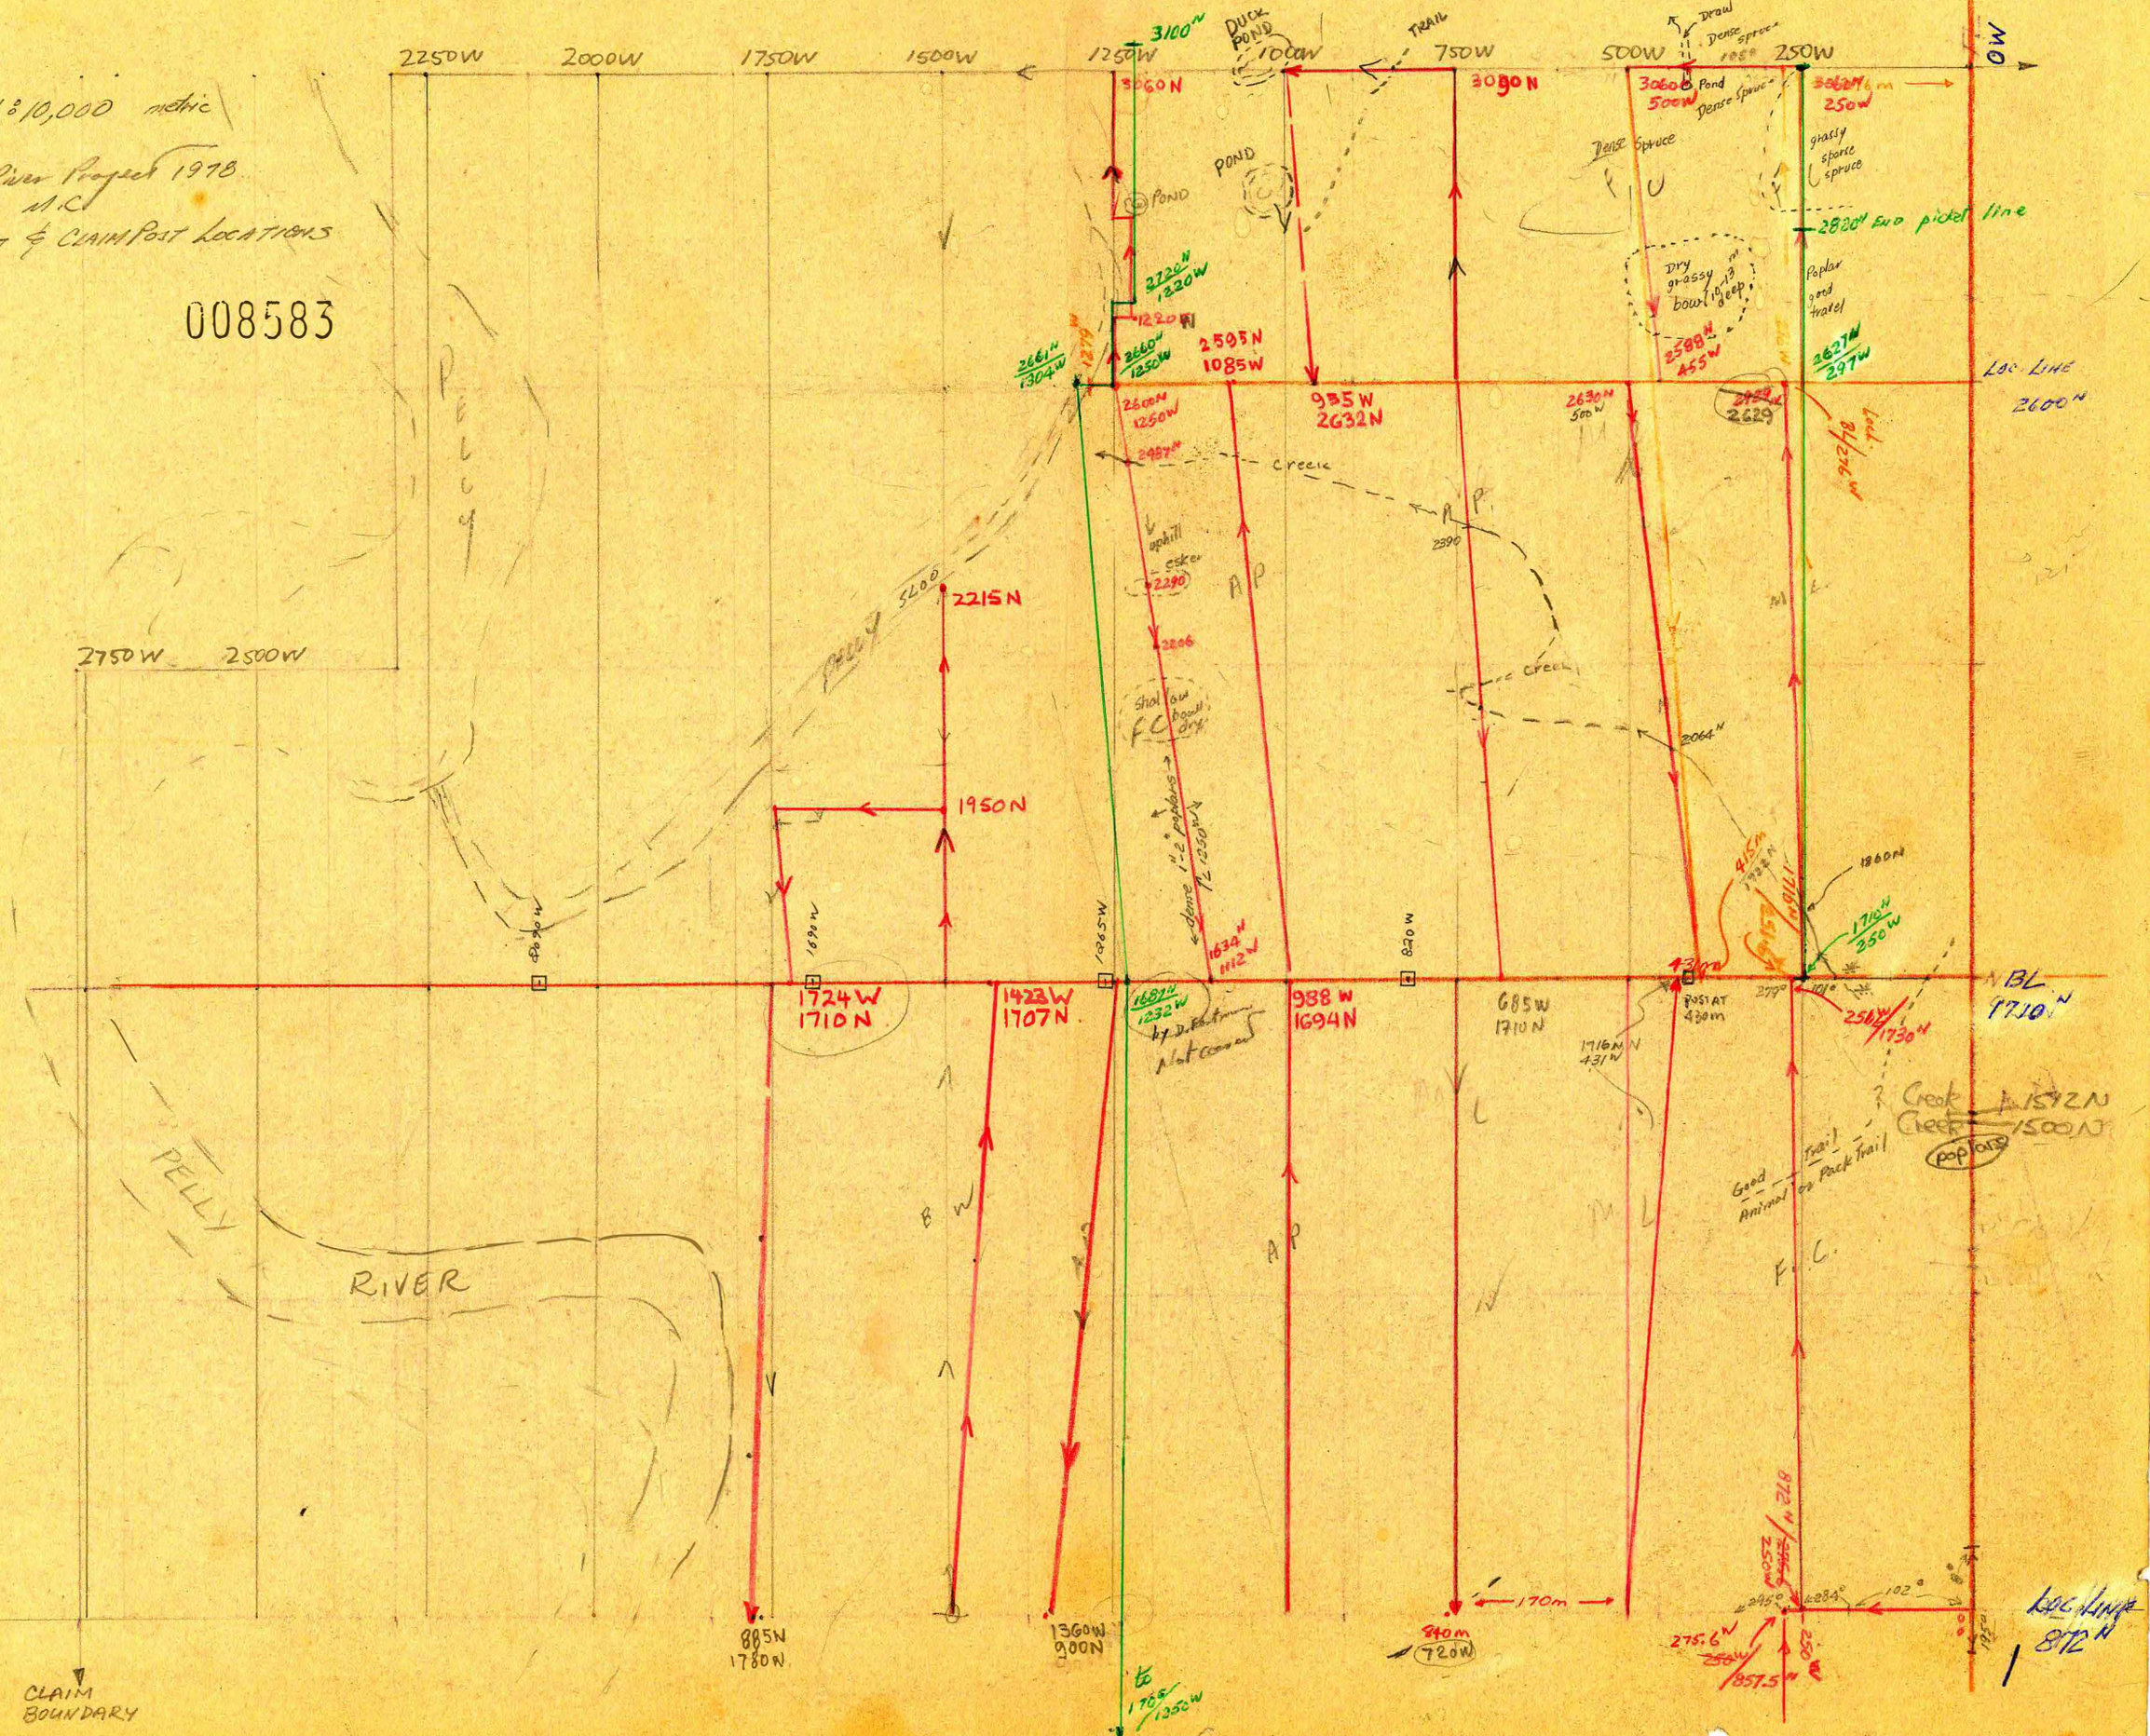
008583