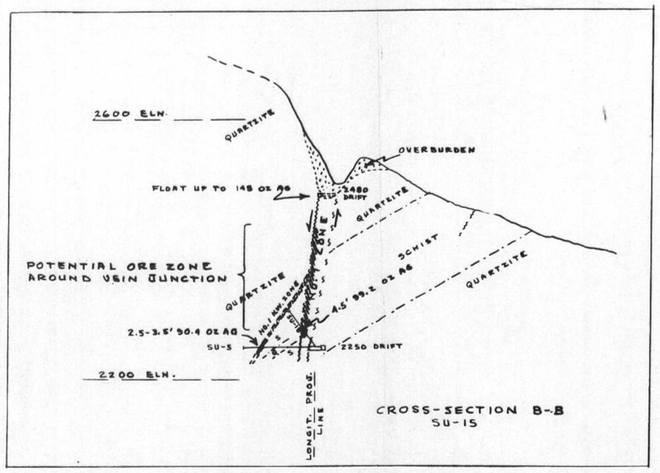

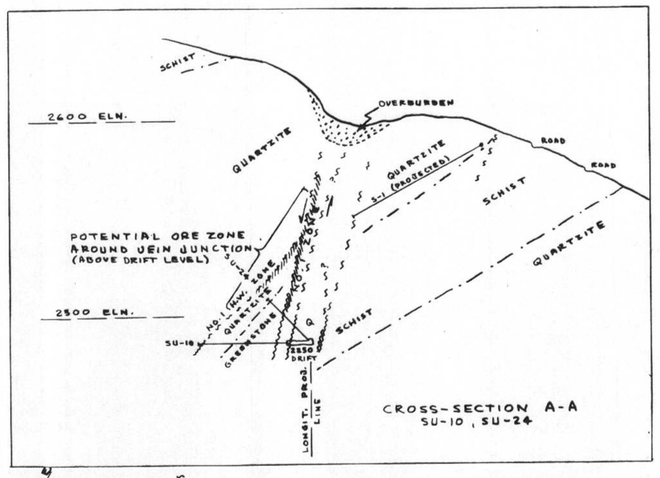

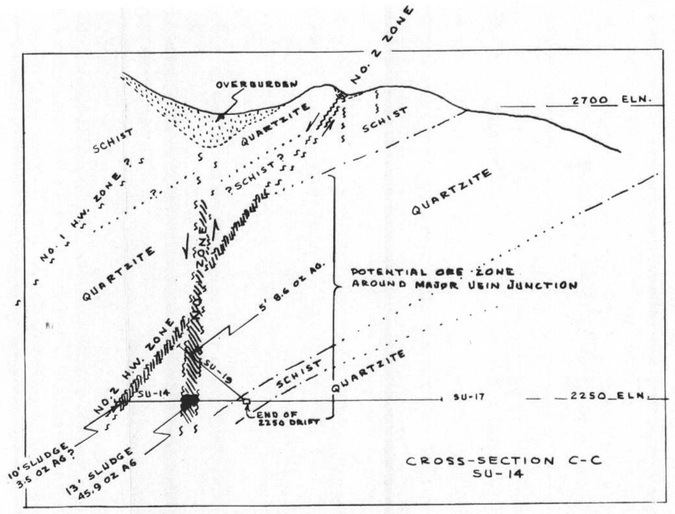

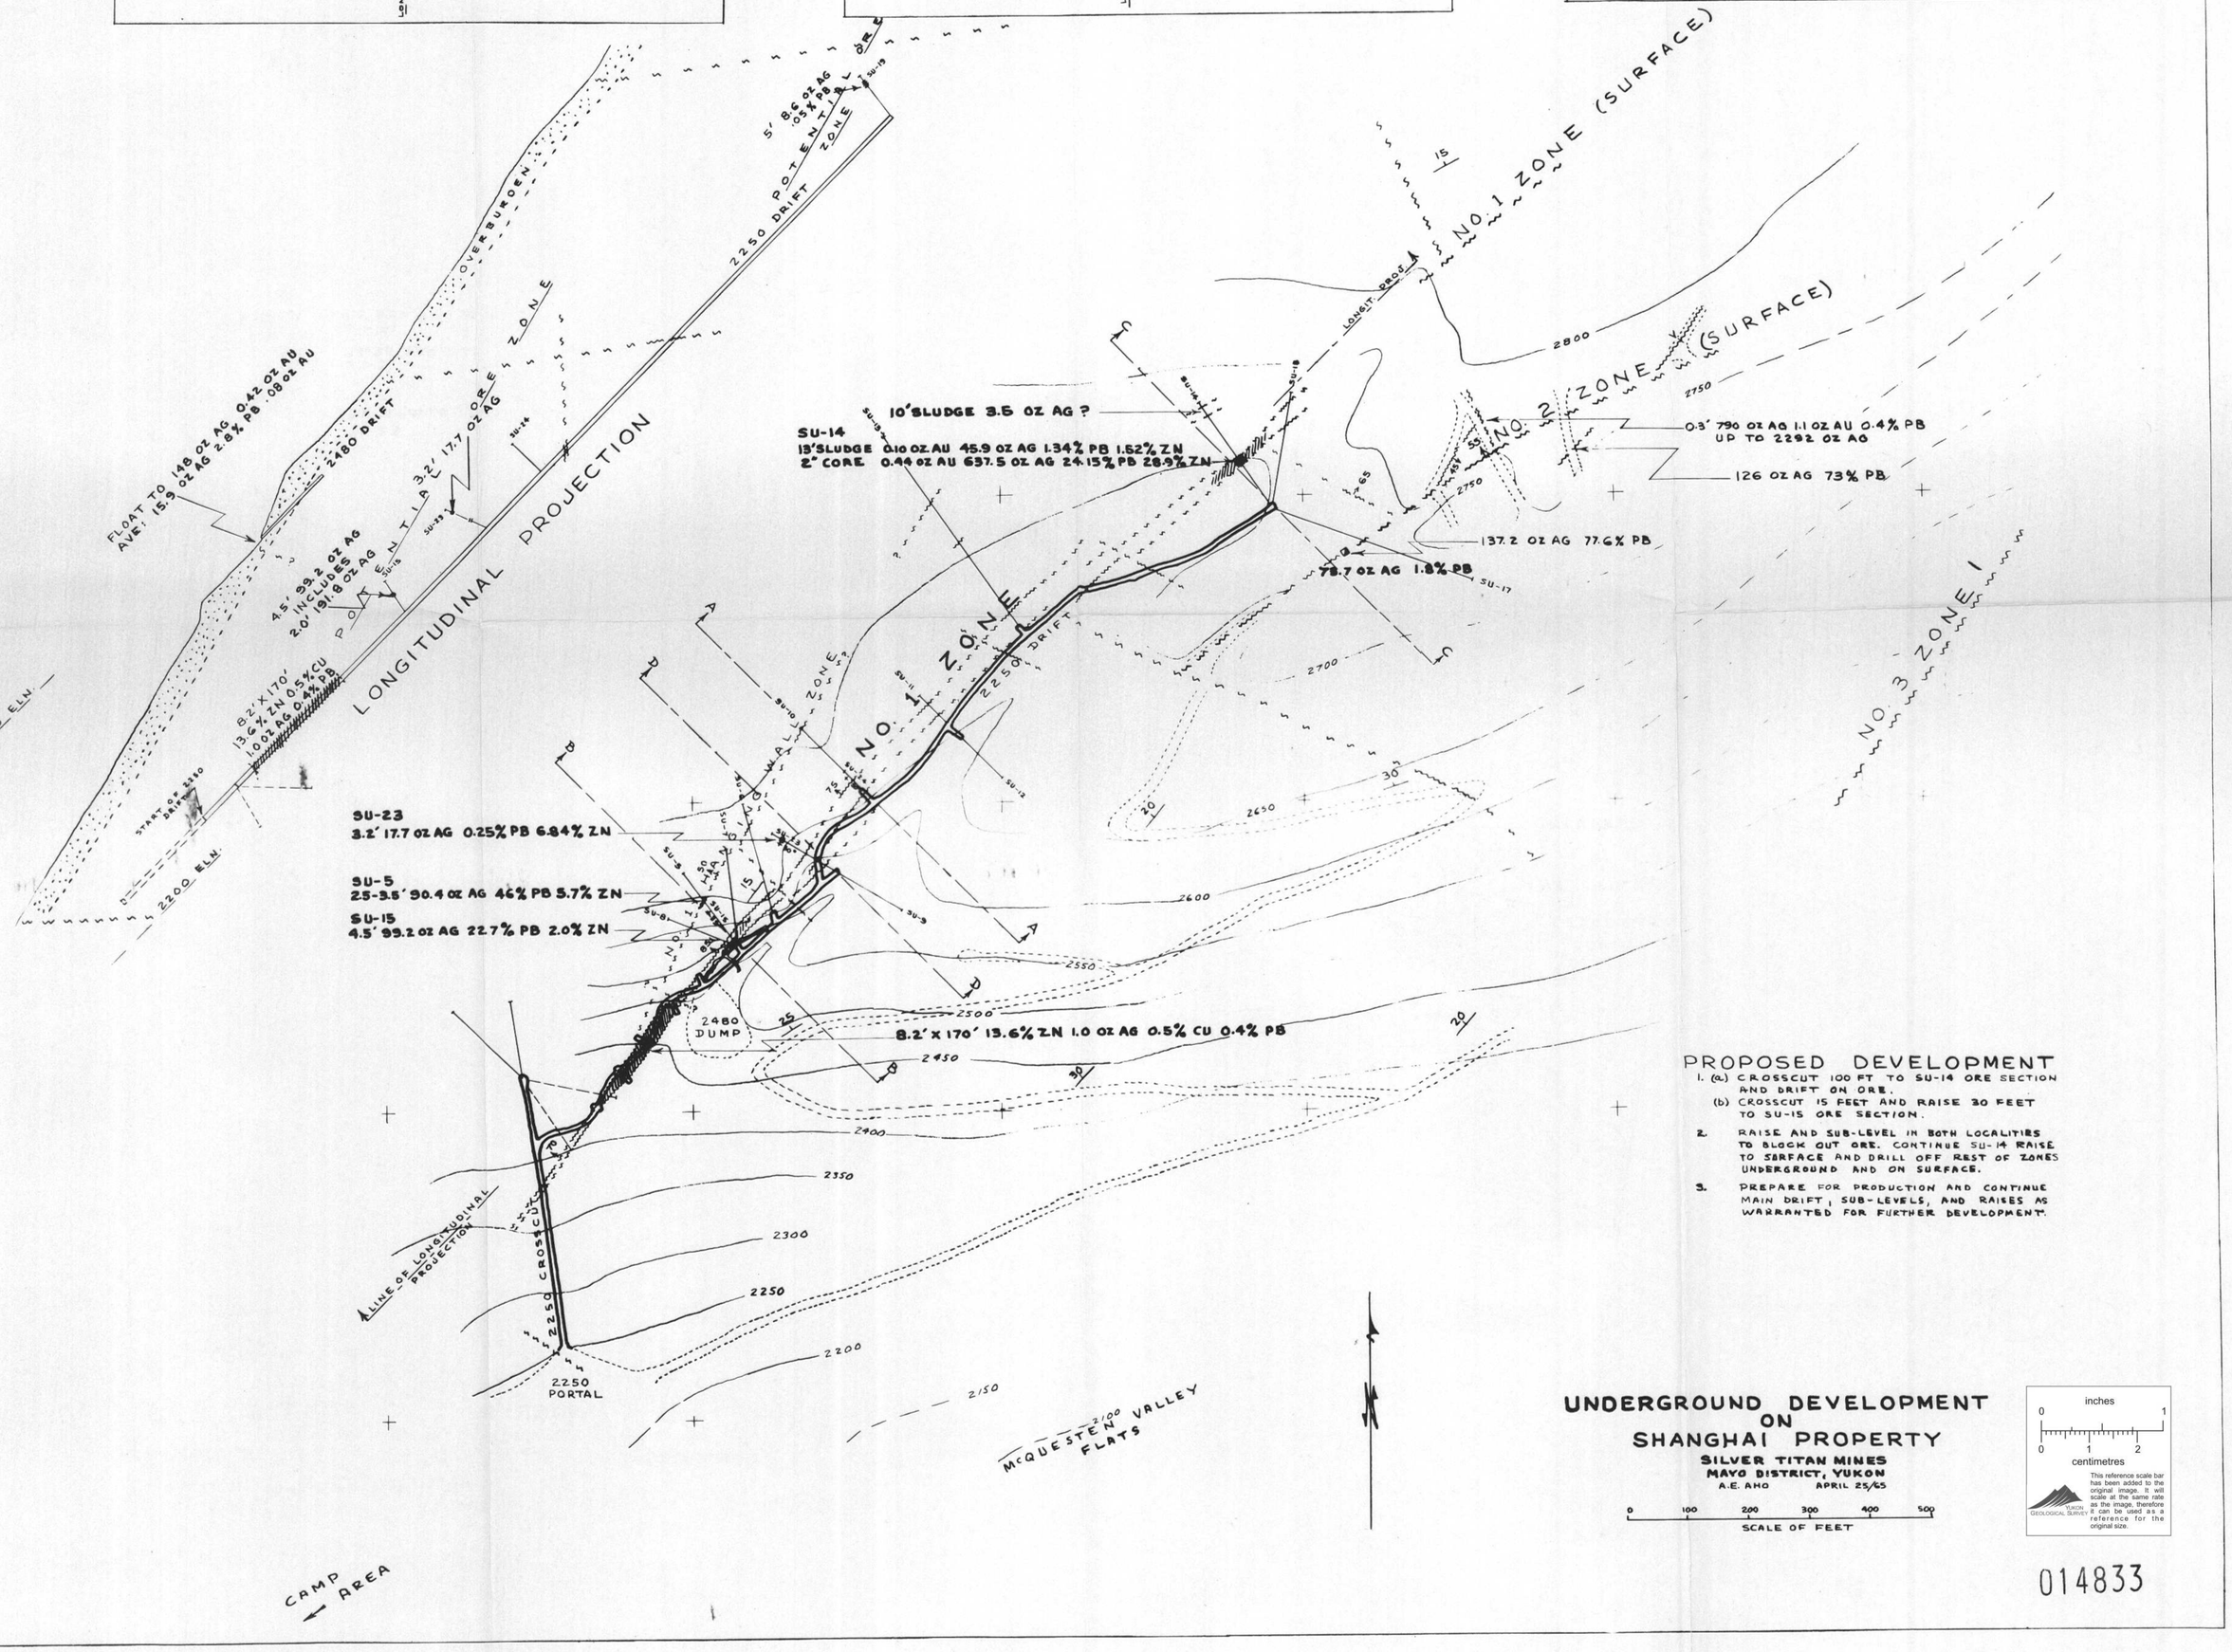

PROPOSED DEVELOPMENT

1. (a) CROSSCUT 100 FT TO SU-14 ORE SECTION AND DRIFT ON ORE.
   (b) CROSSCUT 15 FEET AND RAISE 30 FEET TO SU-15 ORE SECTION.
2. RAISE AND SUB-LEVEL IN BOTH LOCALITIES TO BLOCK OUT ORE. CONTINUE SU-14 RAISE TO SURFACE AND DRILL OFF REST OF ZONES UNDERGROUND AND ON SURFACE.
3. PREPARE FOR PRODUCTION AND CONTINUE MAIN DRIFT, SUB-LEVELS, AND RAISES AS WARRANTED FOR FURTHER DEVELOPMENT".

UNDERGROUND DEVELOPMENT ON SHANGHAI PROPERTY

SILVER TITAN MINES
MAYO DISTRICT, YUKON
A.E. AHO APRIL 25/65

0 100 200 300 400 500
SCALE OF FEET

inches
0 1
0 1 2
centimetres

YUKON GEOLOGICAL SURVEY

This reference scale bar has been added to the original image. It will scale at the same rate as the image, therefore it can be used as a reference for the original size.

014833