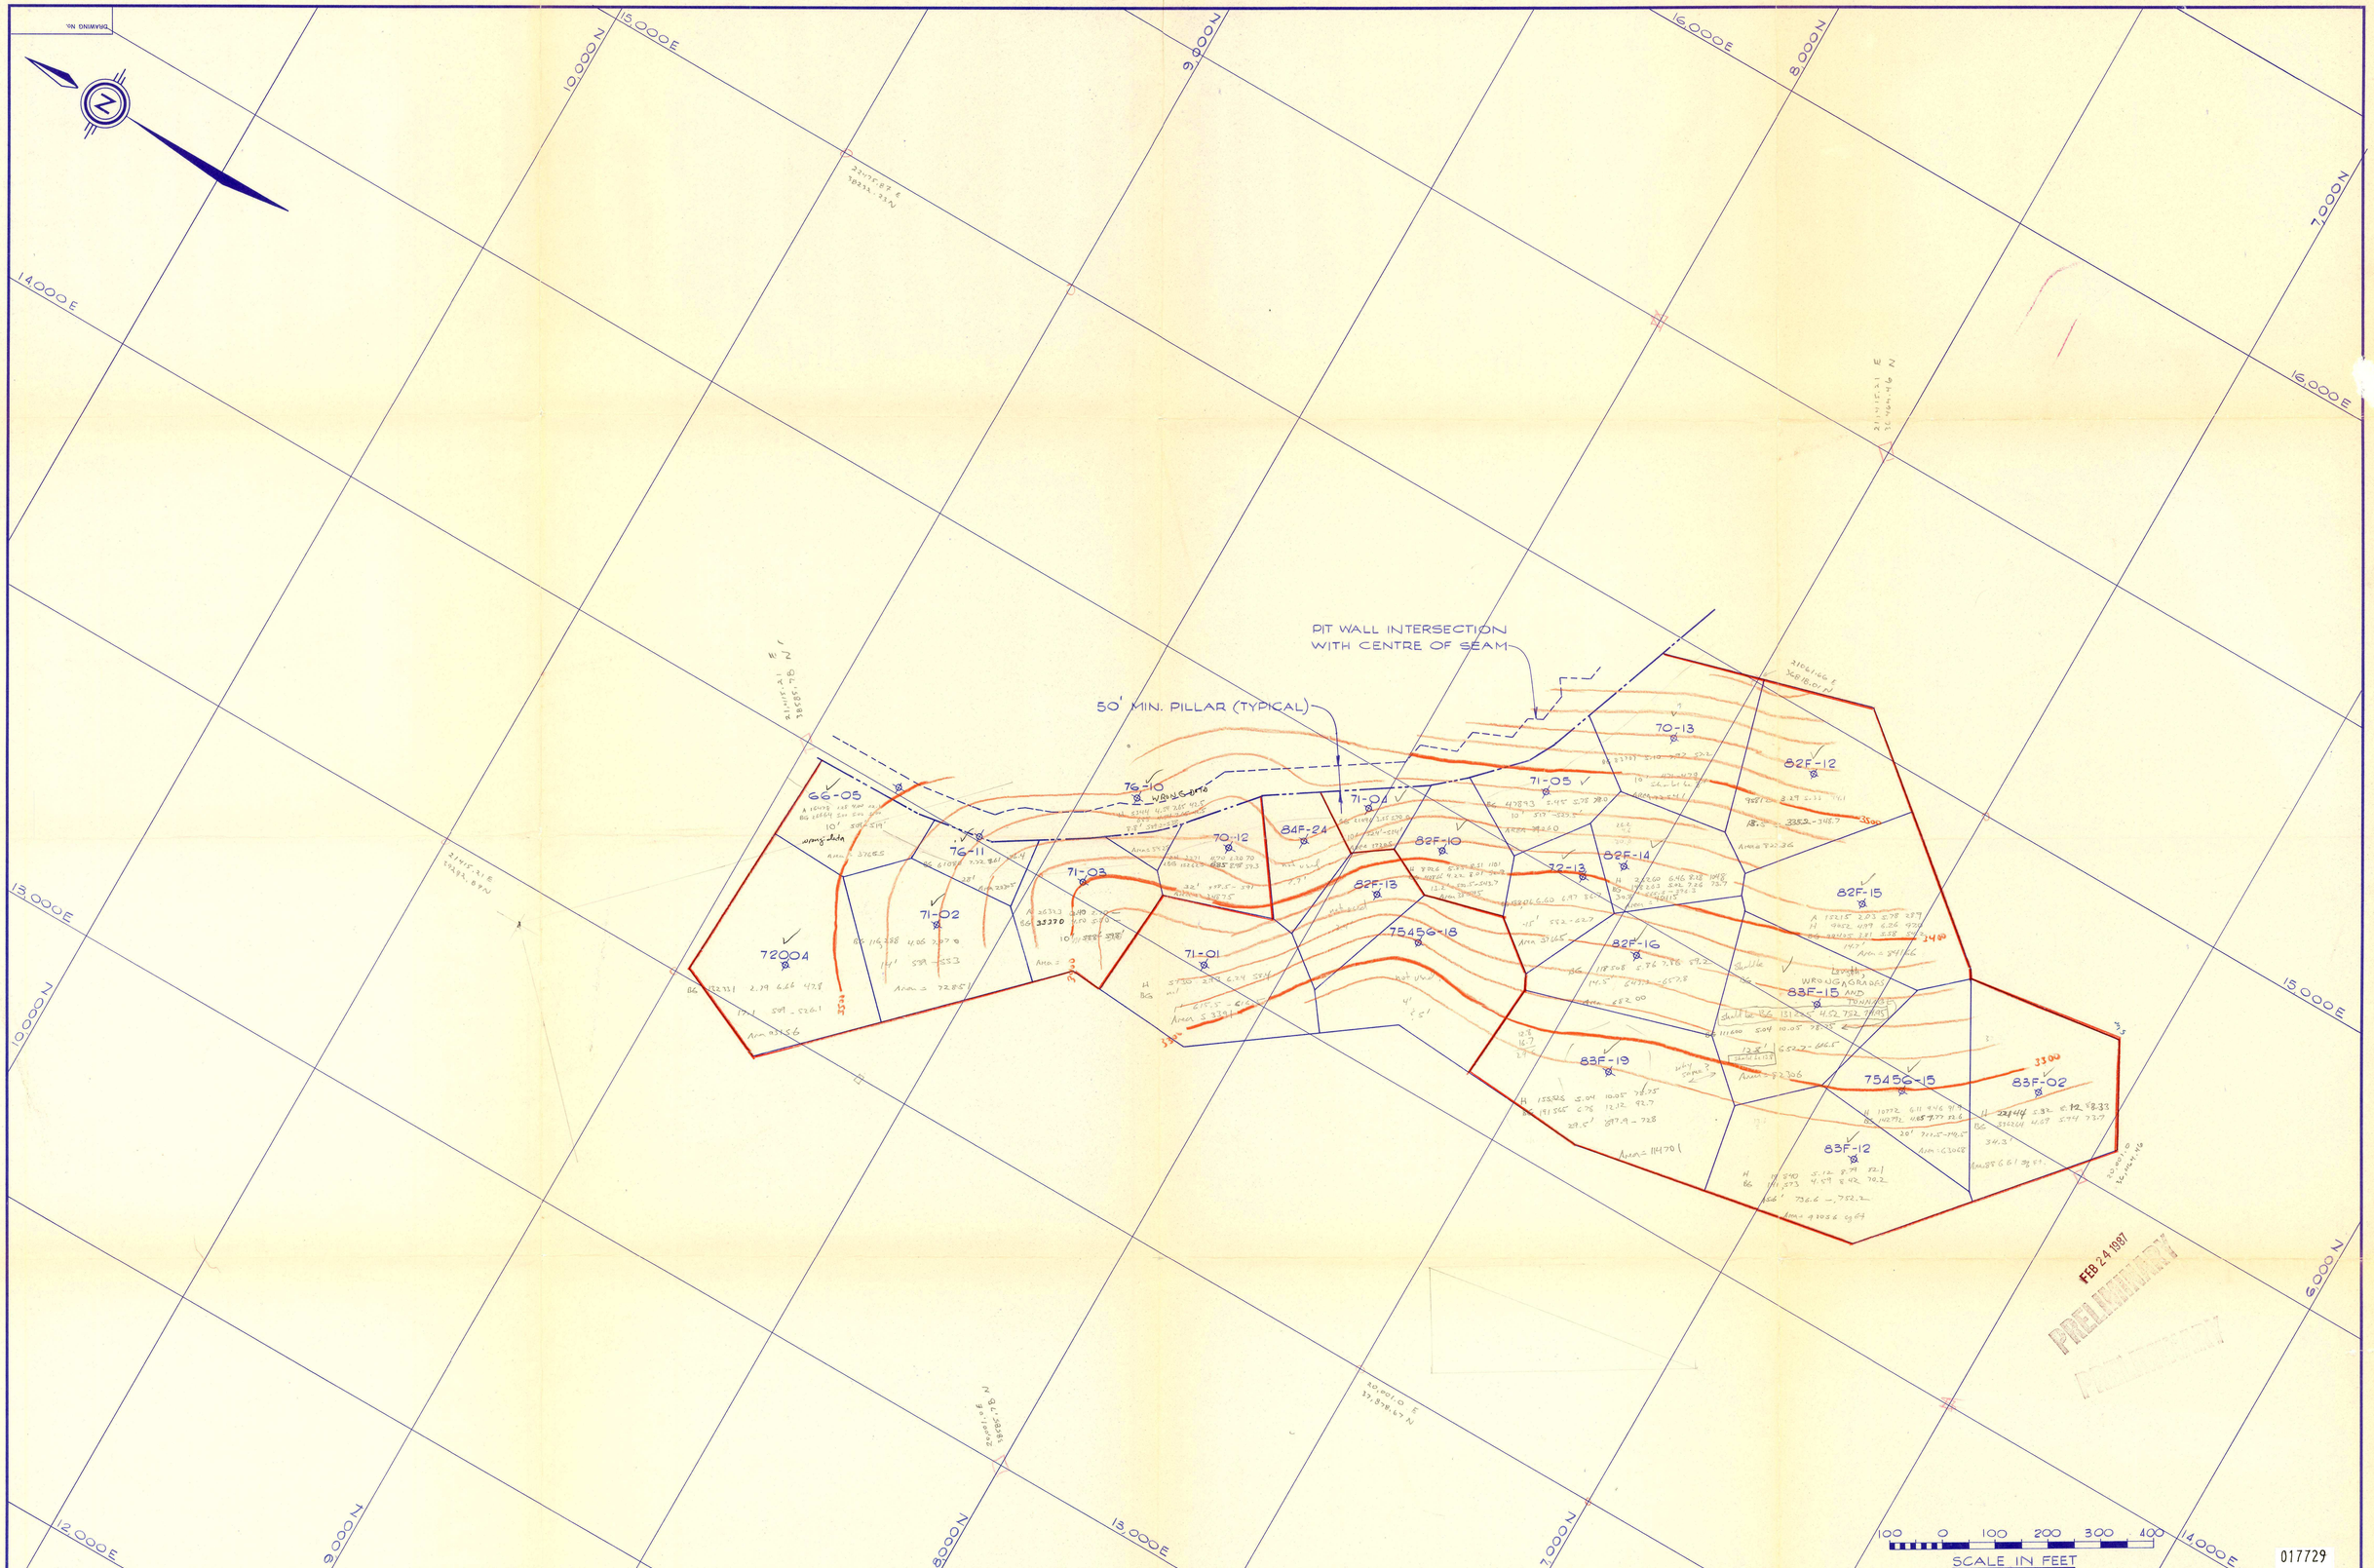

DWG. NO.	REFERENCE DRAWINGS

This reference scale bar was added to this drawing. The original scale(s) and scale at the same ratio as the original scale(s) can be used as a reference for the original size.

No.	DESCRIPTION	CLIENT	PROJ. ENG.	CHECK
	REVISIONS			

No.	DESCRIPTION	CLIENT	PROJ. ENG.	CHECK
	REVISIONS			

No.	DESCRIPTION
A	ISSUED FOR FEASIBILITY STUDY
	REVISIONS

SECTION:		
SCALE: 1"=100'	DATE	
DESIGNED BY: J.B.F.	FEB.87	
DRAWN BY: P.A.H.	FEB.87	
CHECKED BY:		
APPROVED BY:		

CLIENT: CURRAGH RESOURCES

LOCATION: FARO, YUKON.

KILBORN

TITLE: FARO DEPOSIT

UNDERGROUND MINE DRILL INDICATED ORE RESERVES

B.O.M. No.	PROJECT No.	DIVISION No.
	3509	19

DRAWING NUMBER

REV. A