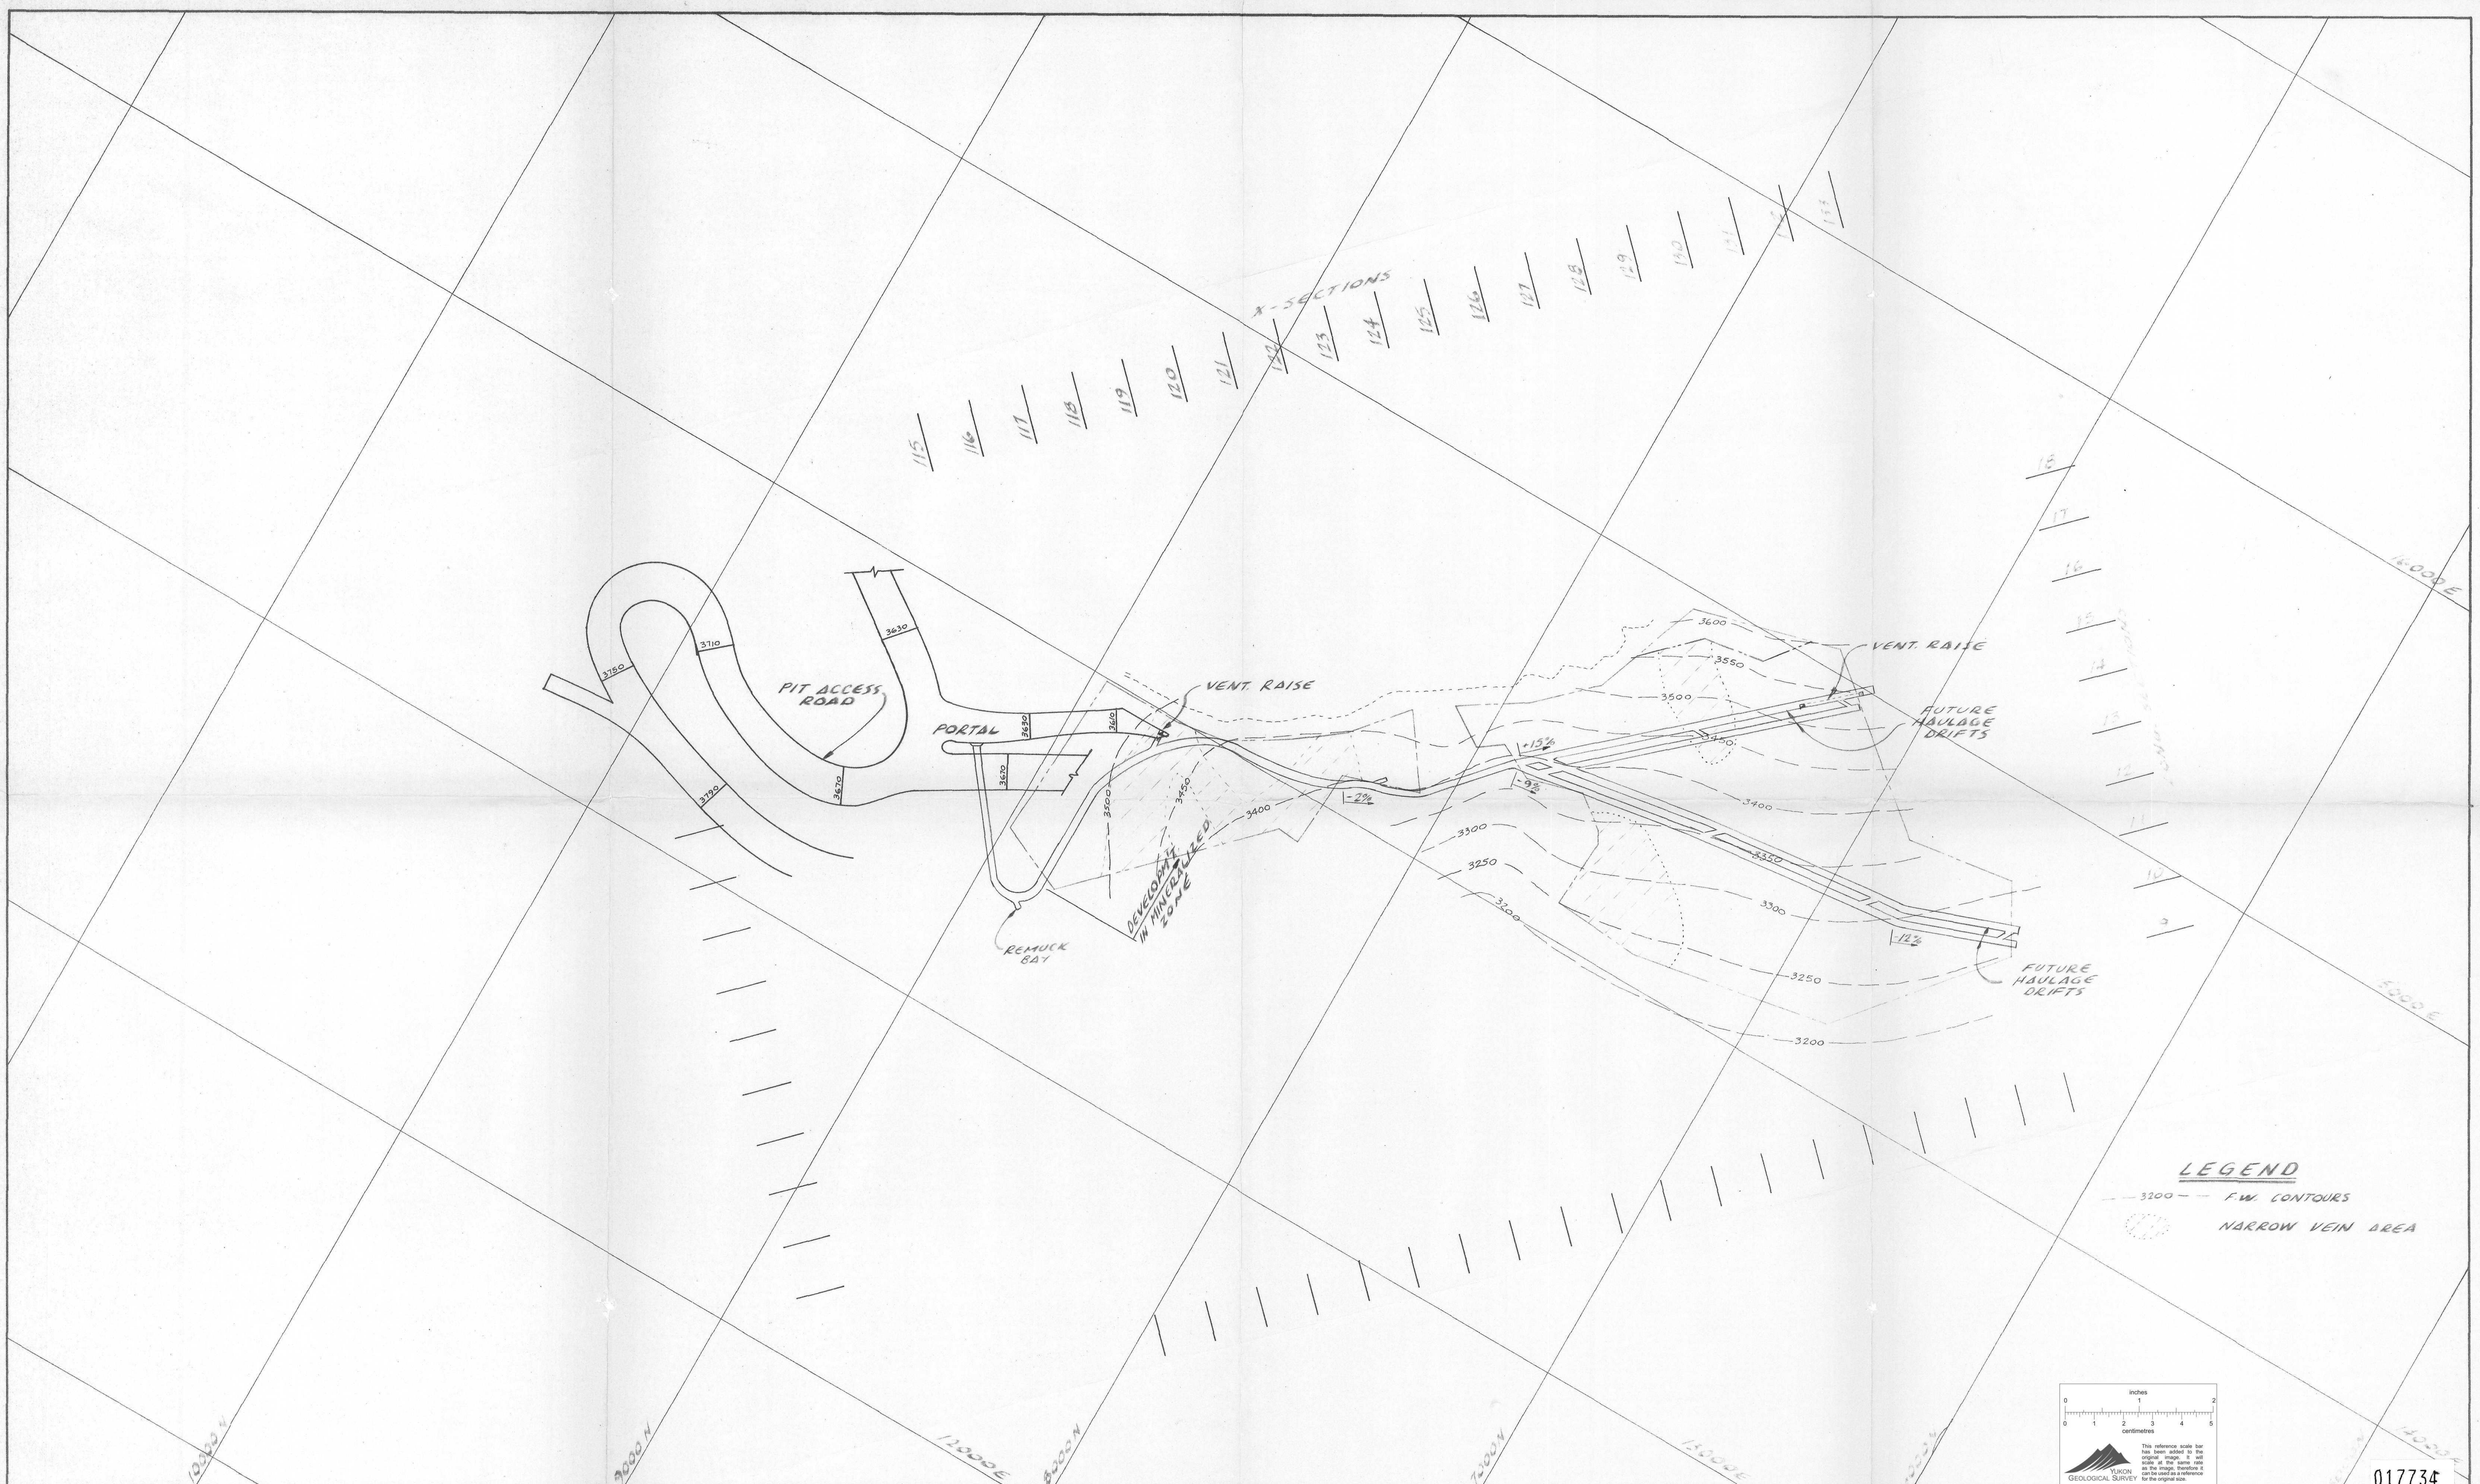

DWG. NO.	REFERENCE DRAWINGS	DWG. NO.	REFERENCE DRAWINGS	NO.	DESCRIPTION OF REVISION	DATE	BY	NO.	DESCRIPTION OF REVISION	DATE	BY
				7				3			
				6				2			
				5				1			
				4				0			

		DATE
SCALE:	1" = 200'	
DESIGNED:		
DRAWN:	M. McGLADE	SEPT 87
CHECKED:		
APPROVED:		

FARRAGH RESOURCES LTD.
FARO DEPOSIT

EXPLORATION PLAN

CANADIAN MINE DEVELOPMENT
BRAMPTON, ONT. CANADA

DWG. NO. 87-30-002

REV.

TRANSTEX