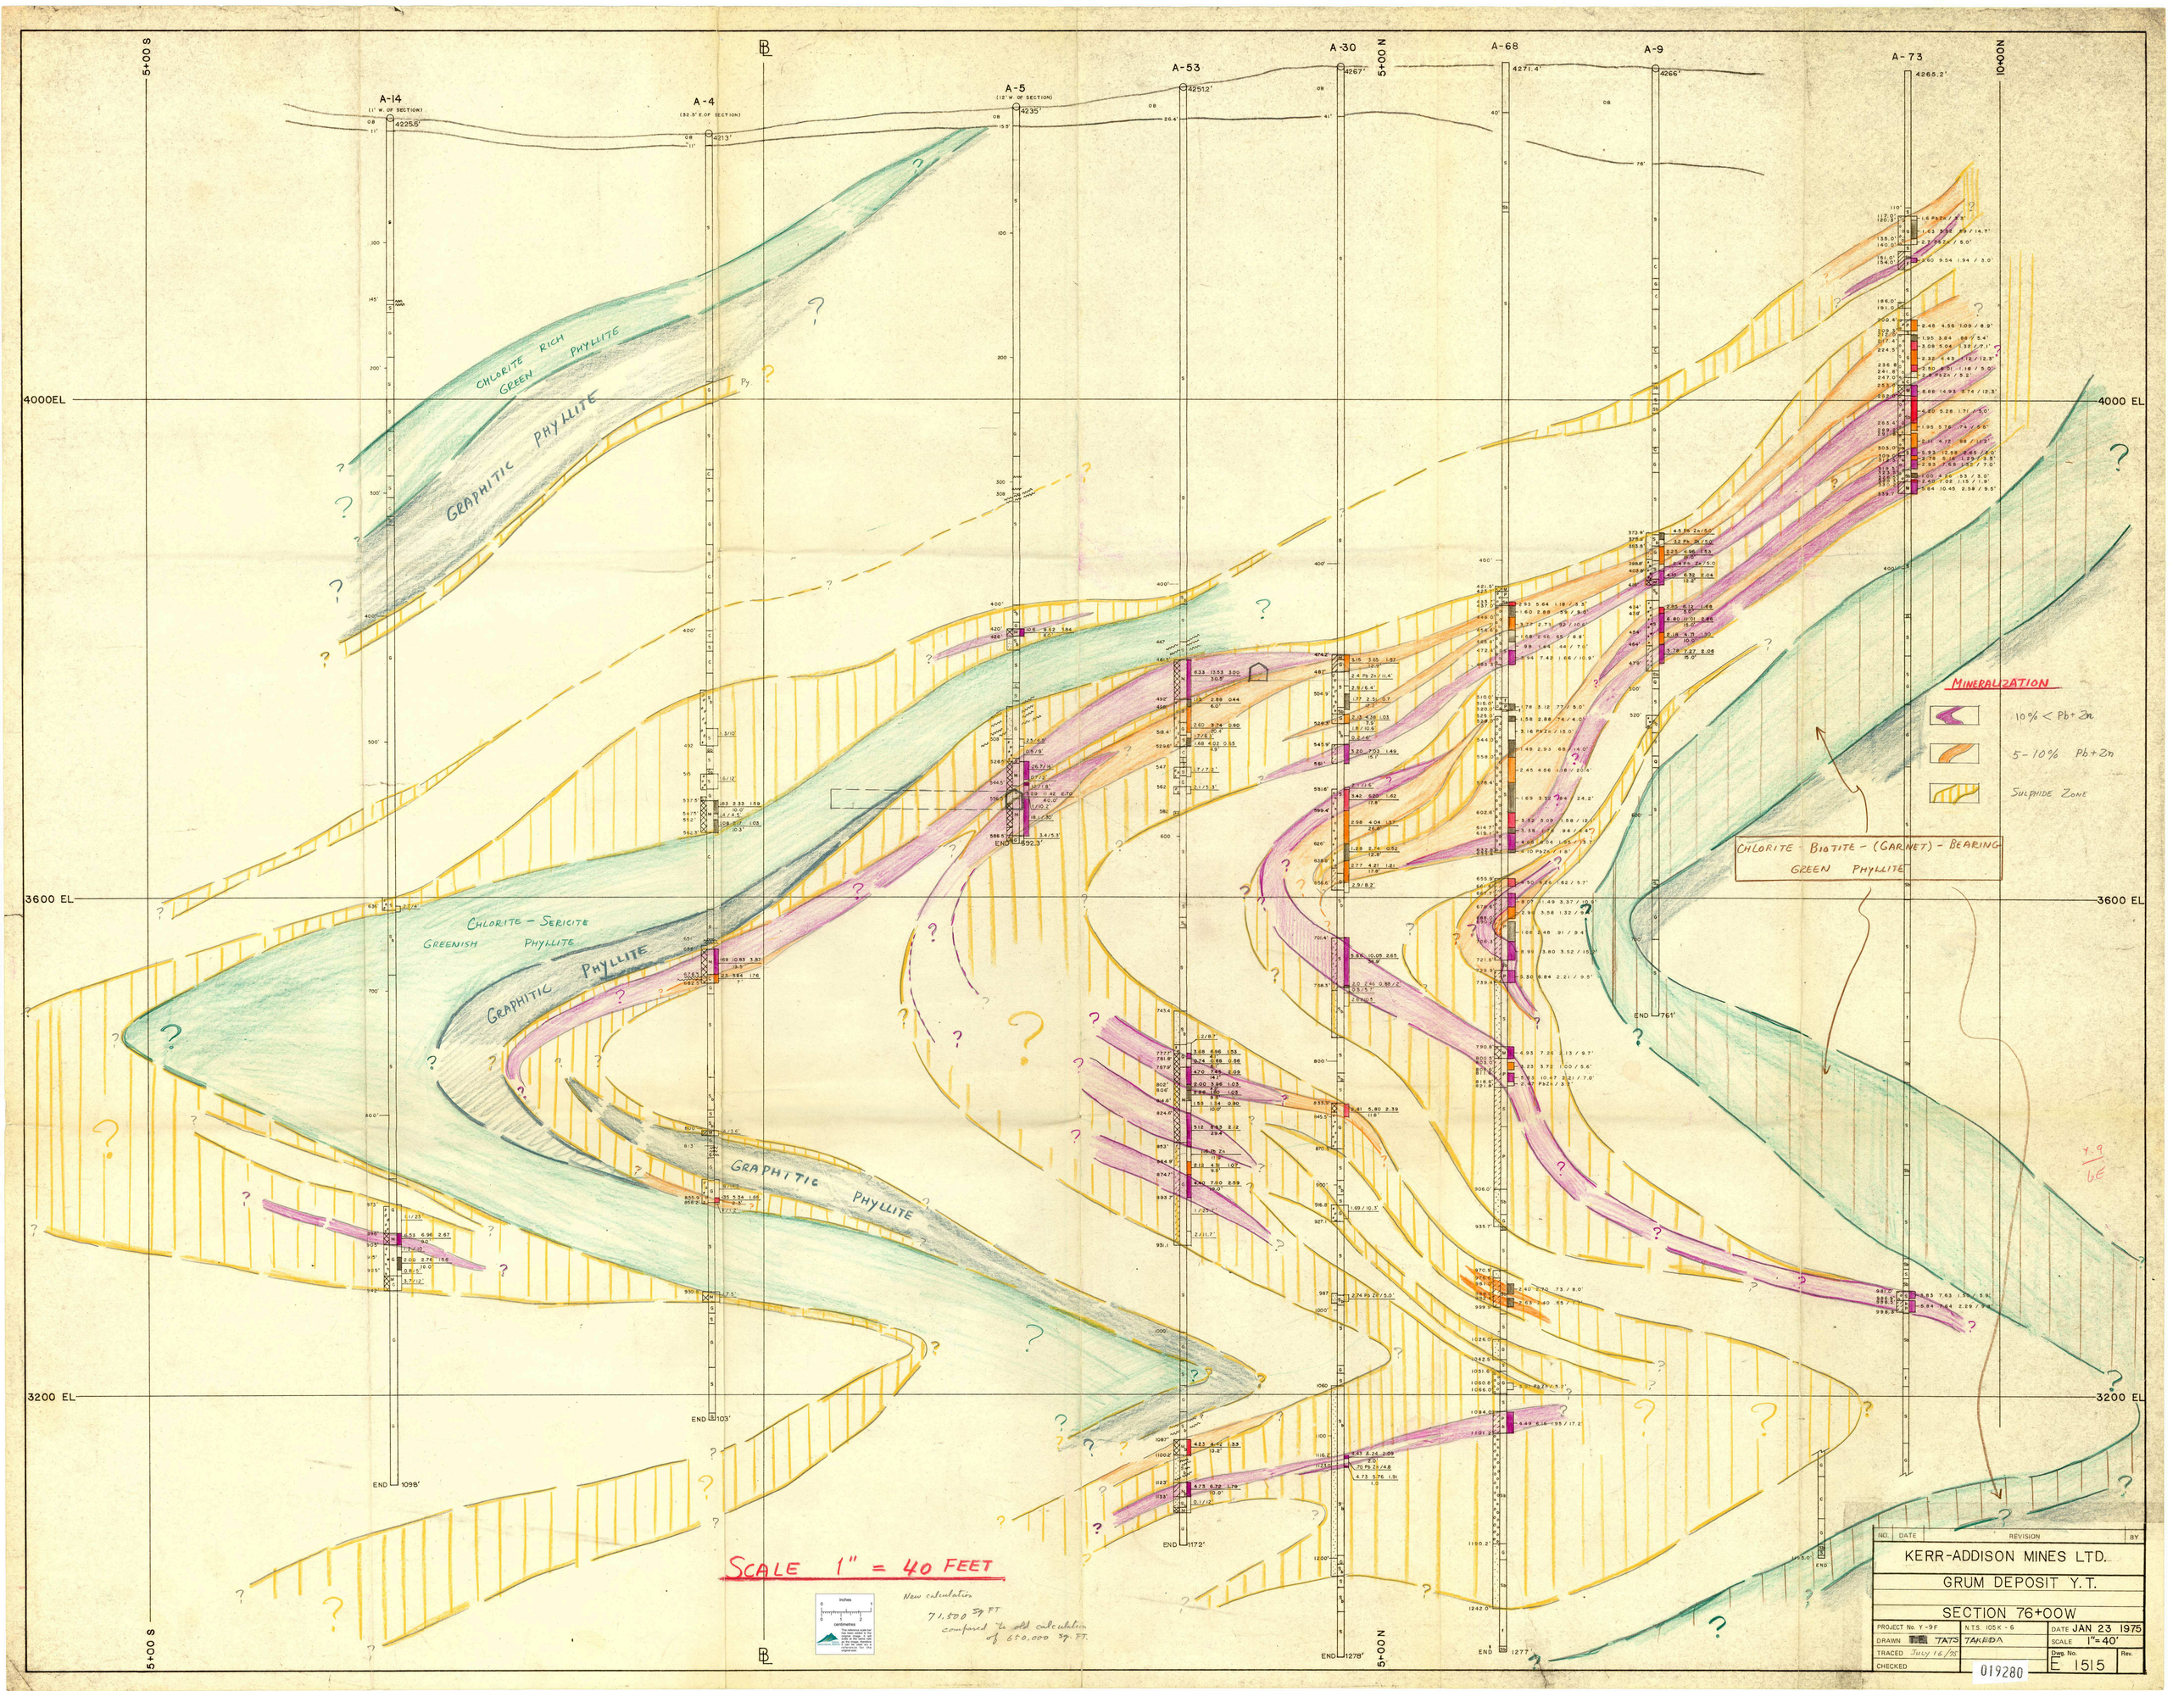
5+00 S
5+00 N
10+00 N
A-14
A-4
A-5
A-53
A-30
A-68
A-9
A-73
4000 EL
3600 EL
3200 EL
CHLORITE RICH GREEN PHYLLITE
GRAPHITIC PHYLLITE
CHLORITE - SERICITE GREENISH PHYLLITE
GRAPHITIC PHYLLITE
GRAPHITIC PHYLLITE
CHLORITE BIOTITE - (GARNET) - BEARING GREEN PHYLLITE
MINERALIZATION
10% < Pb+Zn
5-10% Pb+Zn
SULPHIDE ZONE
END 1098'
END 1103'
END 1172'
END 1278'
END 1277
END 761'
END 592.3'
SCALE 1" = 40 FEET
New calculation
71,500 SQ FT
compared to old calculation of 650,000 SQ. FT.
KERR-ADDISON MINES LTD.
GRUM DEPOSIT Y.T.
SECTION 76+00W
PROJECT No. Y-9F
N.T.S. 105K-6
DATE JAN 23 1975
DRAWN TATS TAKEDA
SCALE 1"=40'
TRACED July 16/75
Dwg. No. E 1515
CHECKED
019280