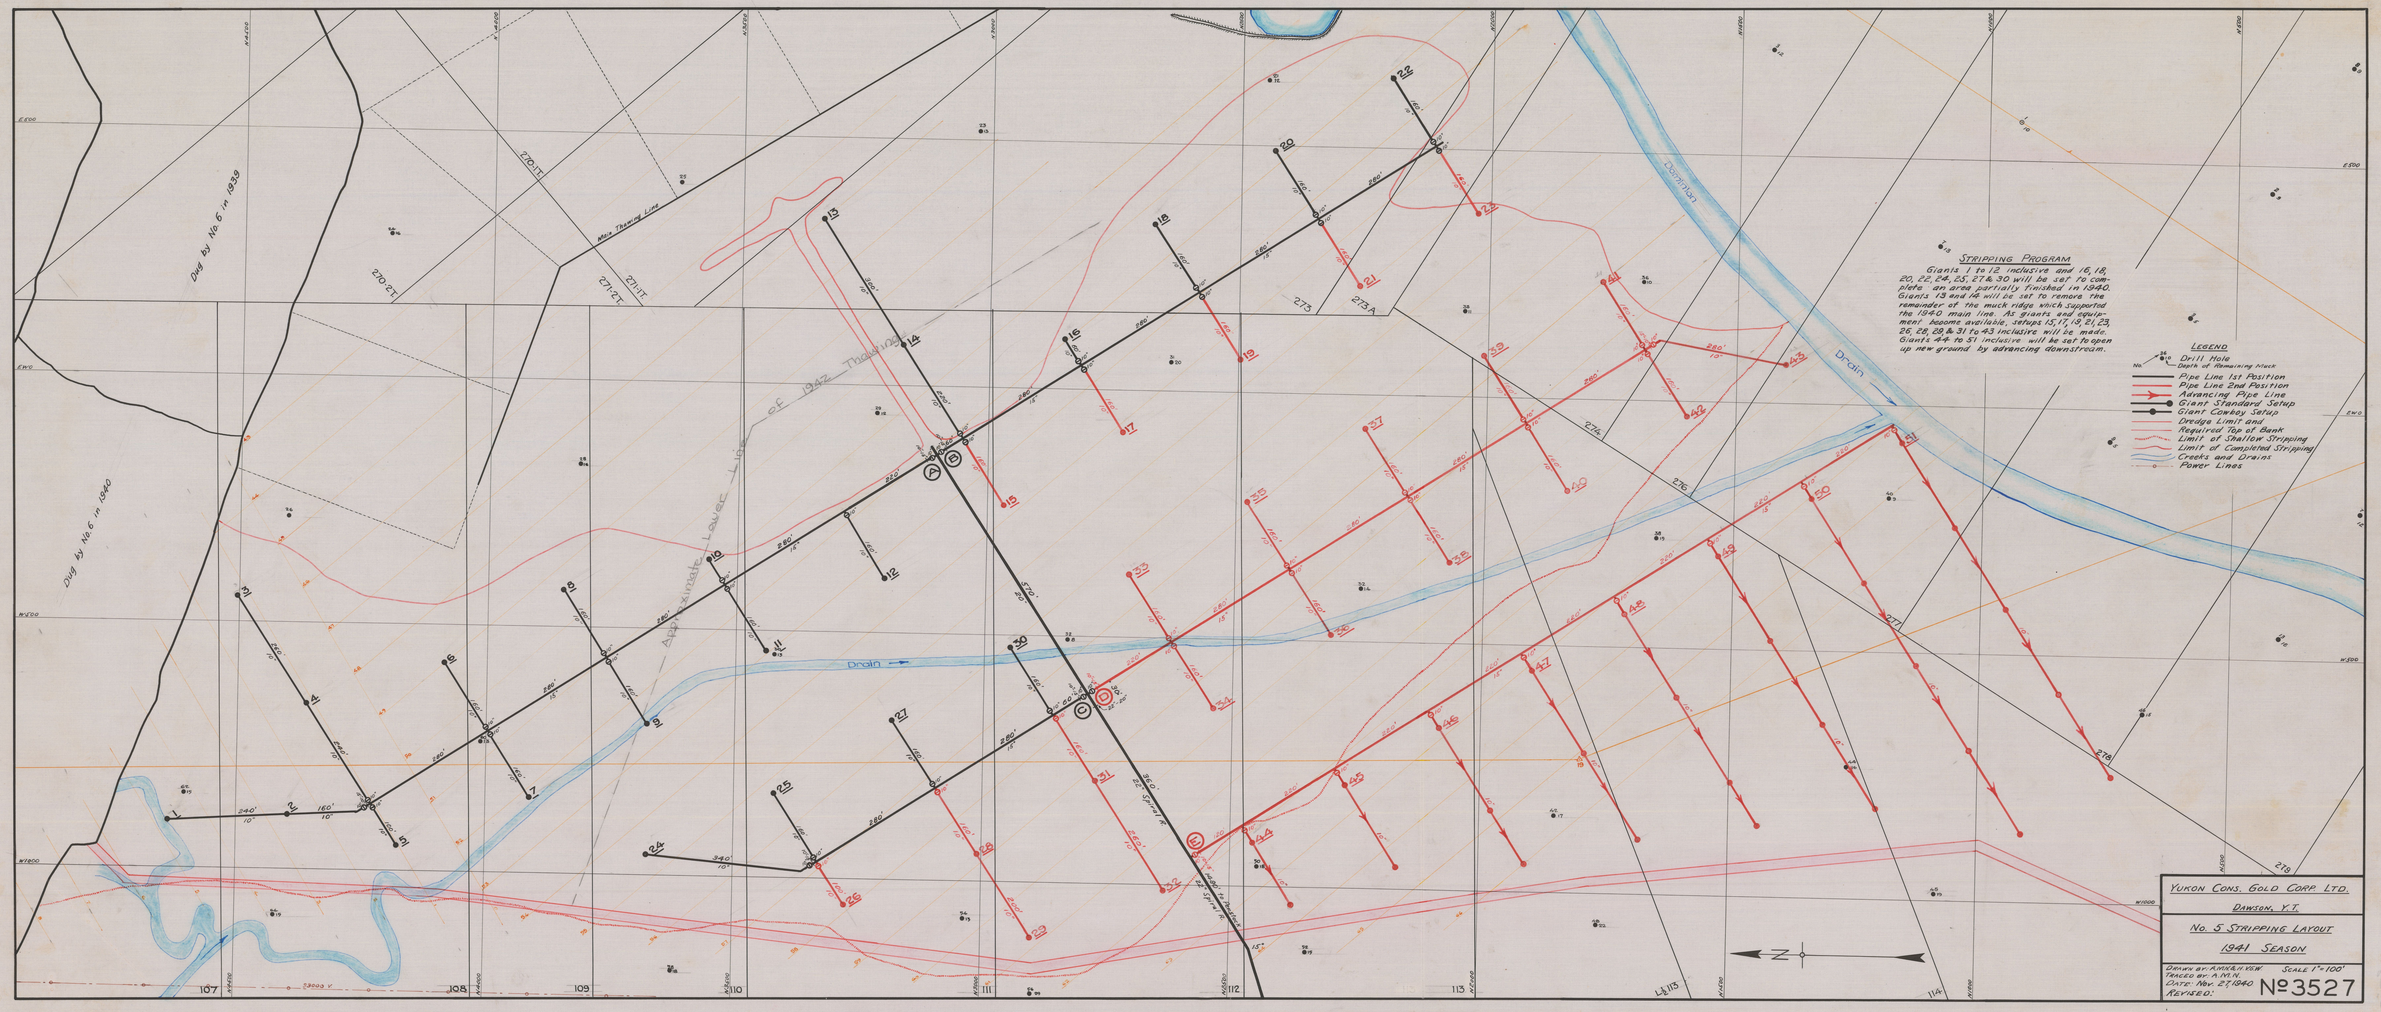
Stripping Program
Giants 1 to 12 inclusive and 16, 18, 20, 22, 24, 25, 27 & 30 will be set to complete an area partially finished in 1940. Giants 13 and 14 will be set to remove the remainder of the muck ridge which supported the 1940 main line. As giants and equipment become available, setups 15, 17, 19, 21, 23, 26, 28, 29 & 31 to 43 inclusive will be made. Giants 44 to 51 inclusive will be set to open up new ground by advancing downstream.
Legend
Drill Hole
Depth of Remaining Muck
Pipe Line 1st Position
Pipe Line 2nd Position
Advancing Pipe Line
Giant Standard Setup
Giant Cawdy Setup
Dredge Limit and
Required Top of Bank
Limit of Shallow Stripping
Limit of Completed Stripping
Creeks and Drains
Power Lines
Approximate Lower Line of 1942 Thawing
Dug by No. 6 in 1939
Dug by No. 6 in 1940
Drain
Dominion
Drain
Main Thawing Line
22" Sprayer
Yukon Cons. Gold Corp. Ltd.
Dawson, Y.T.
No. 5 Stripping Layout
1941 Season
Drawn by: A.M.K. & H.V.W.
Scale 1" = 100'
Traced by: A.M.K.
Date: Nov. 27, 1940
Revised:
№3527

e011157681