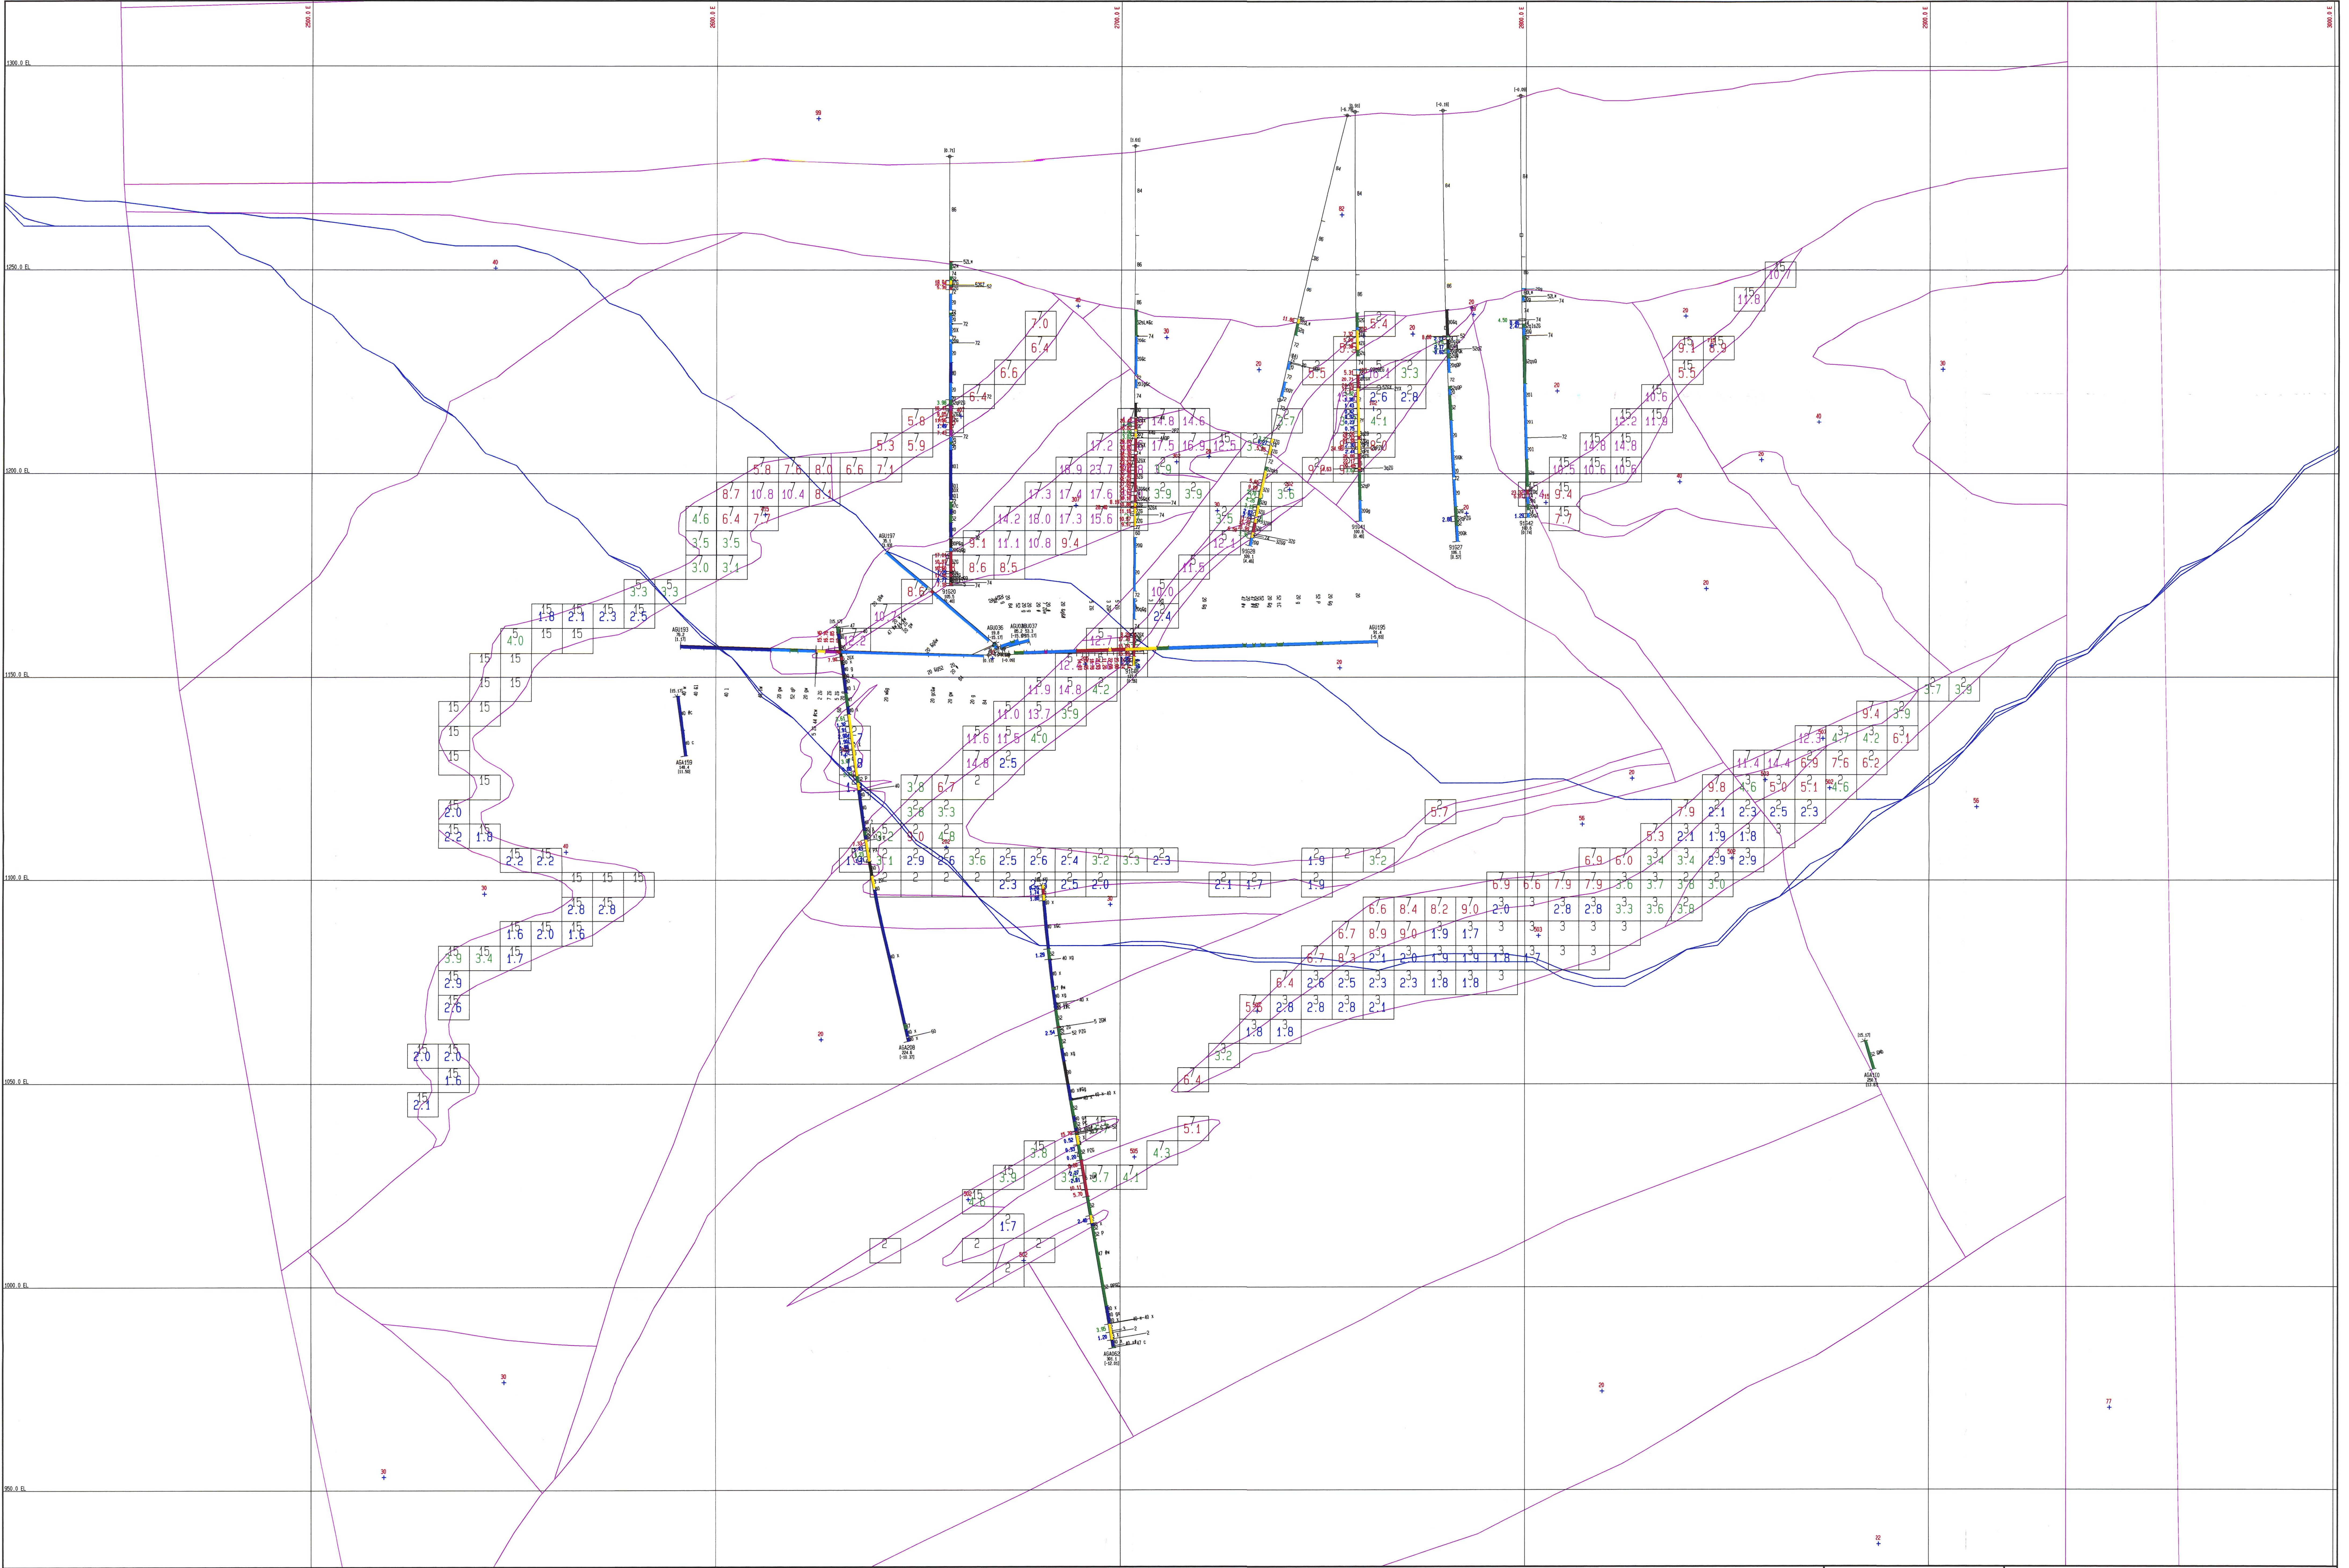


Faro Mine P.O. Box 1000 Faro, YT Y0B 1K0	
DATE: 09/11/96	TIME: 16:35:34
1	
2	
3	
4	
5	

Anvil Range Mining Corporation

GRUM PIT
G69W CROSS-SECTION
BLOCK MODEL G9110 (G4) - 6m BENCHES
003091
SCALE (HORIZONTAL) 1:500 SCALE (VERTICAL) 1:500

DESIGNED BY: BROWN SERVICES INC.