REF. or DRAWING No. 1092 NORTH

DETAILS
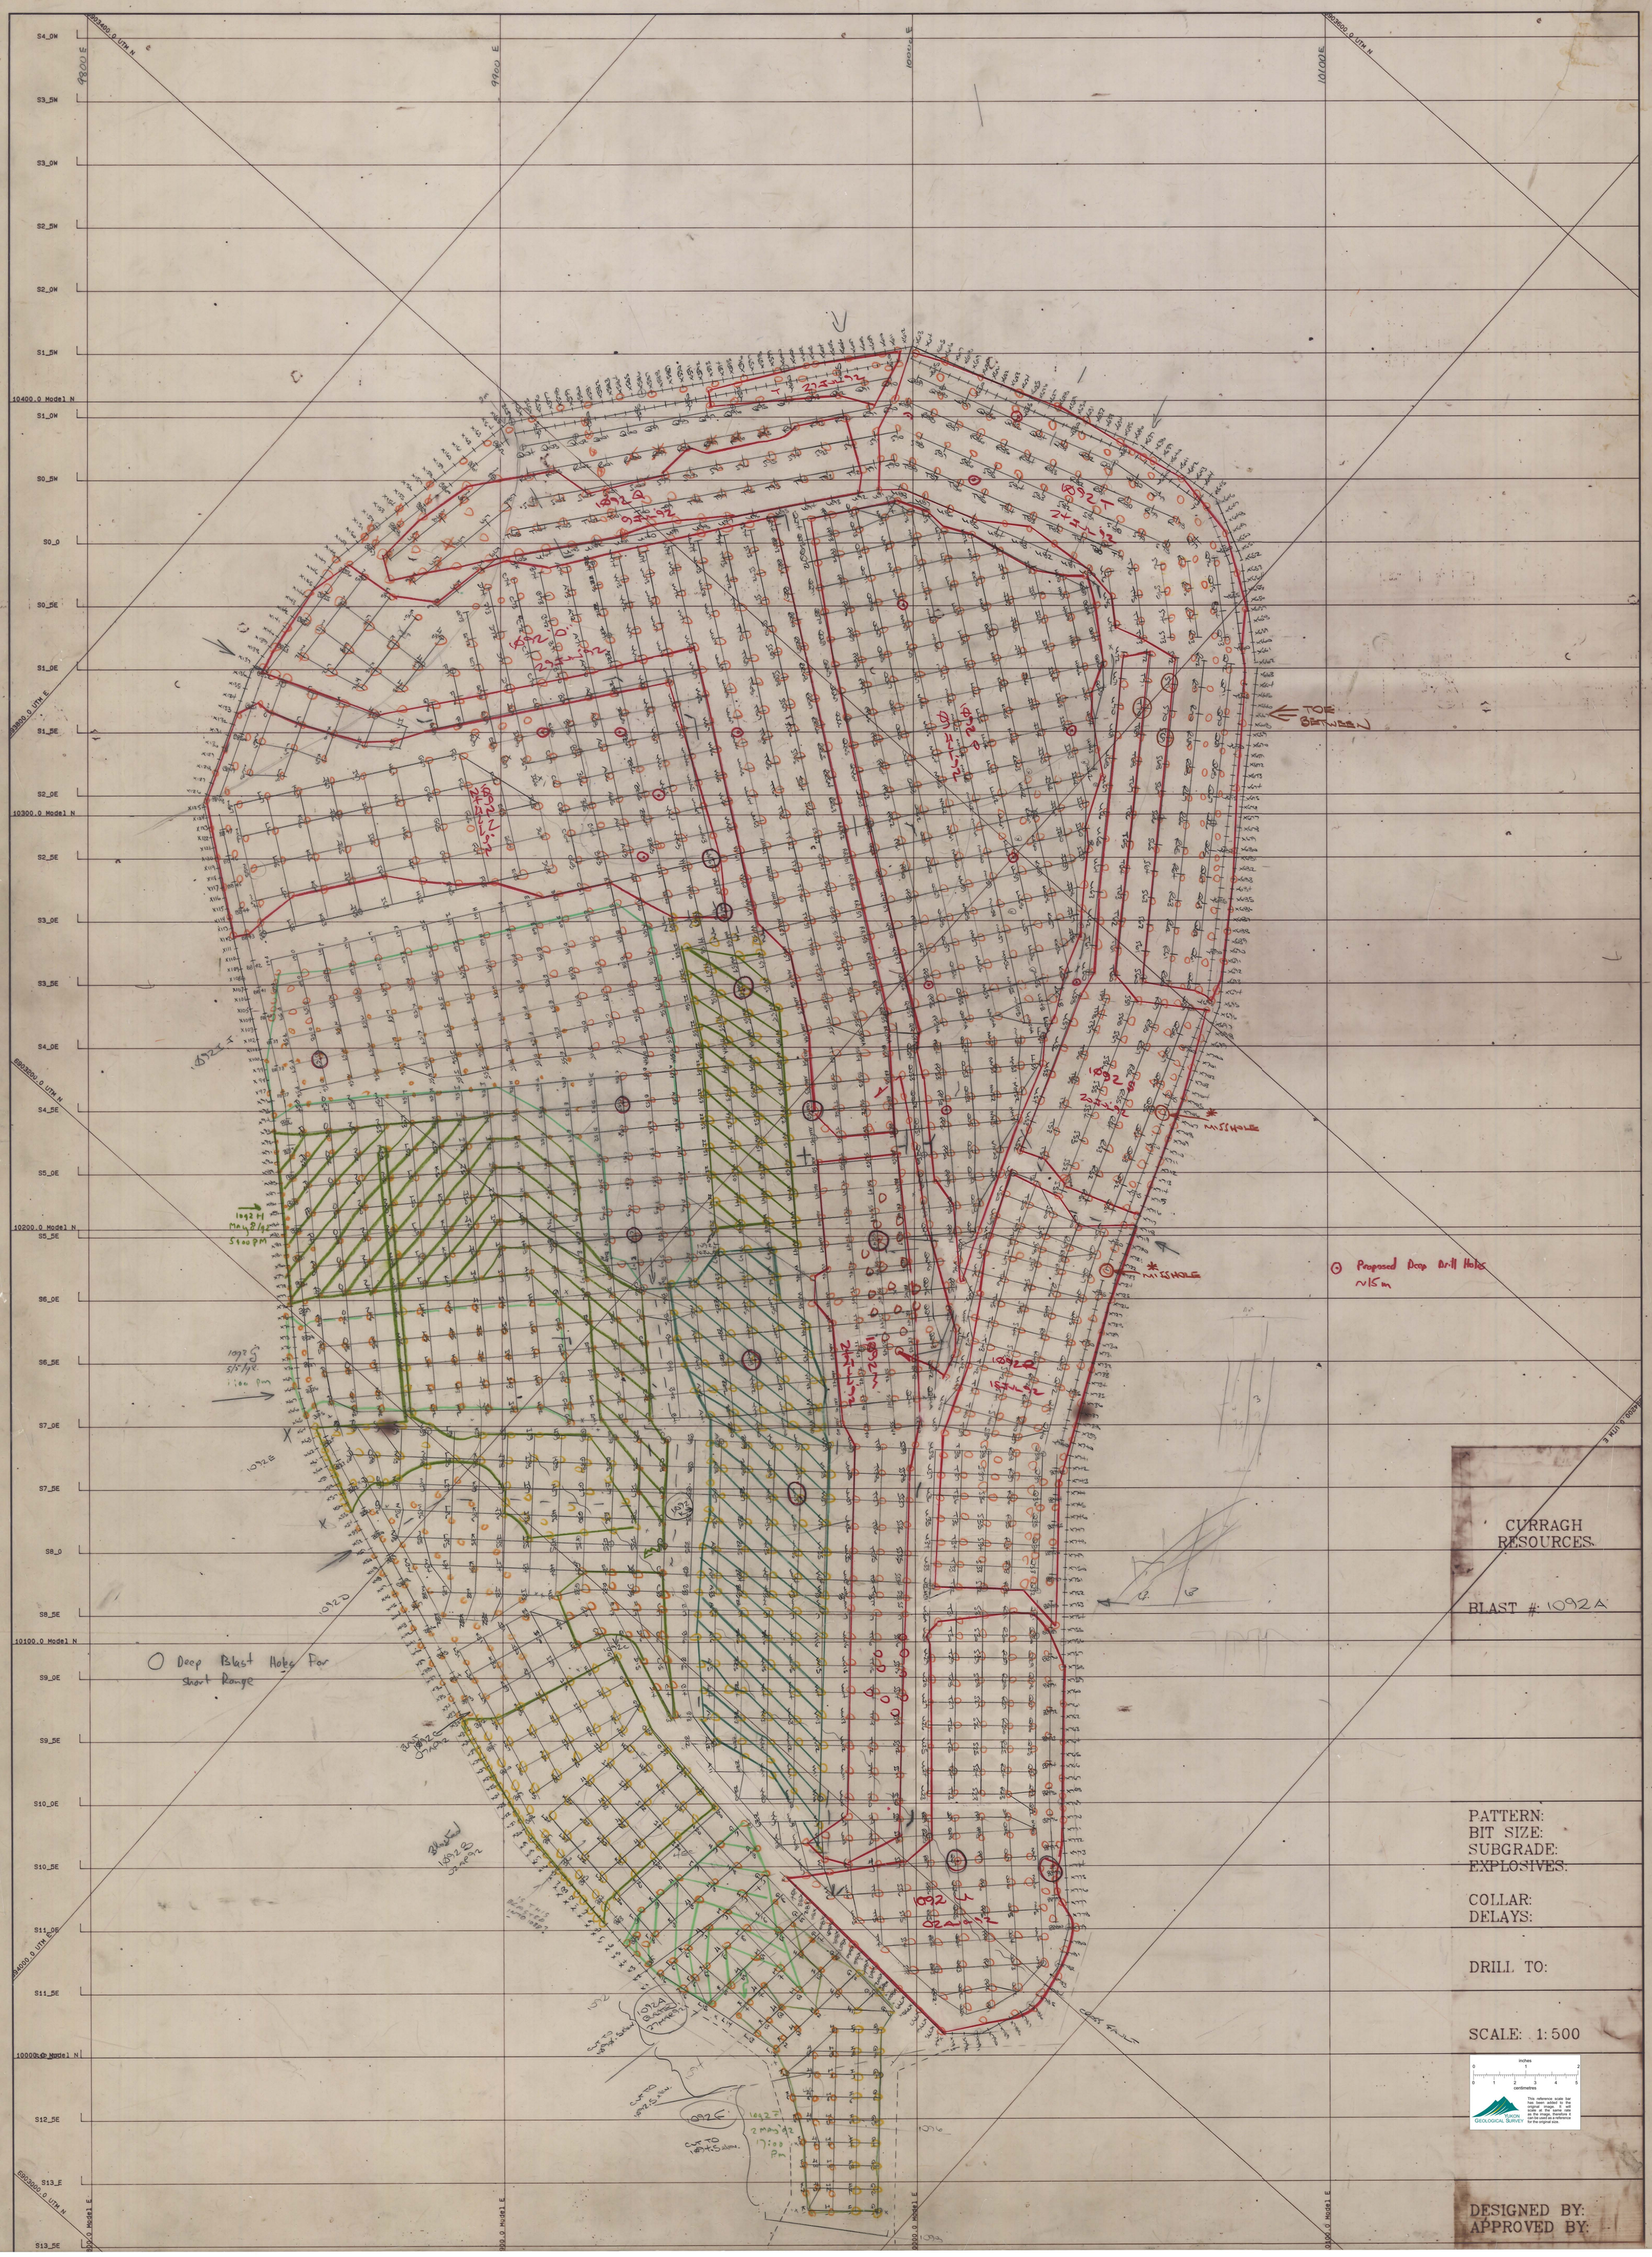
004410