VANGORDA REF. or DRAWING No. 1098 NORTH

DETAILS
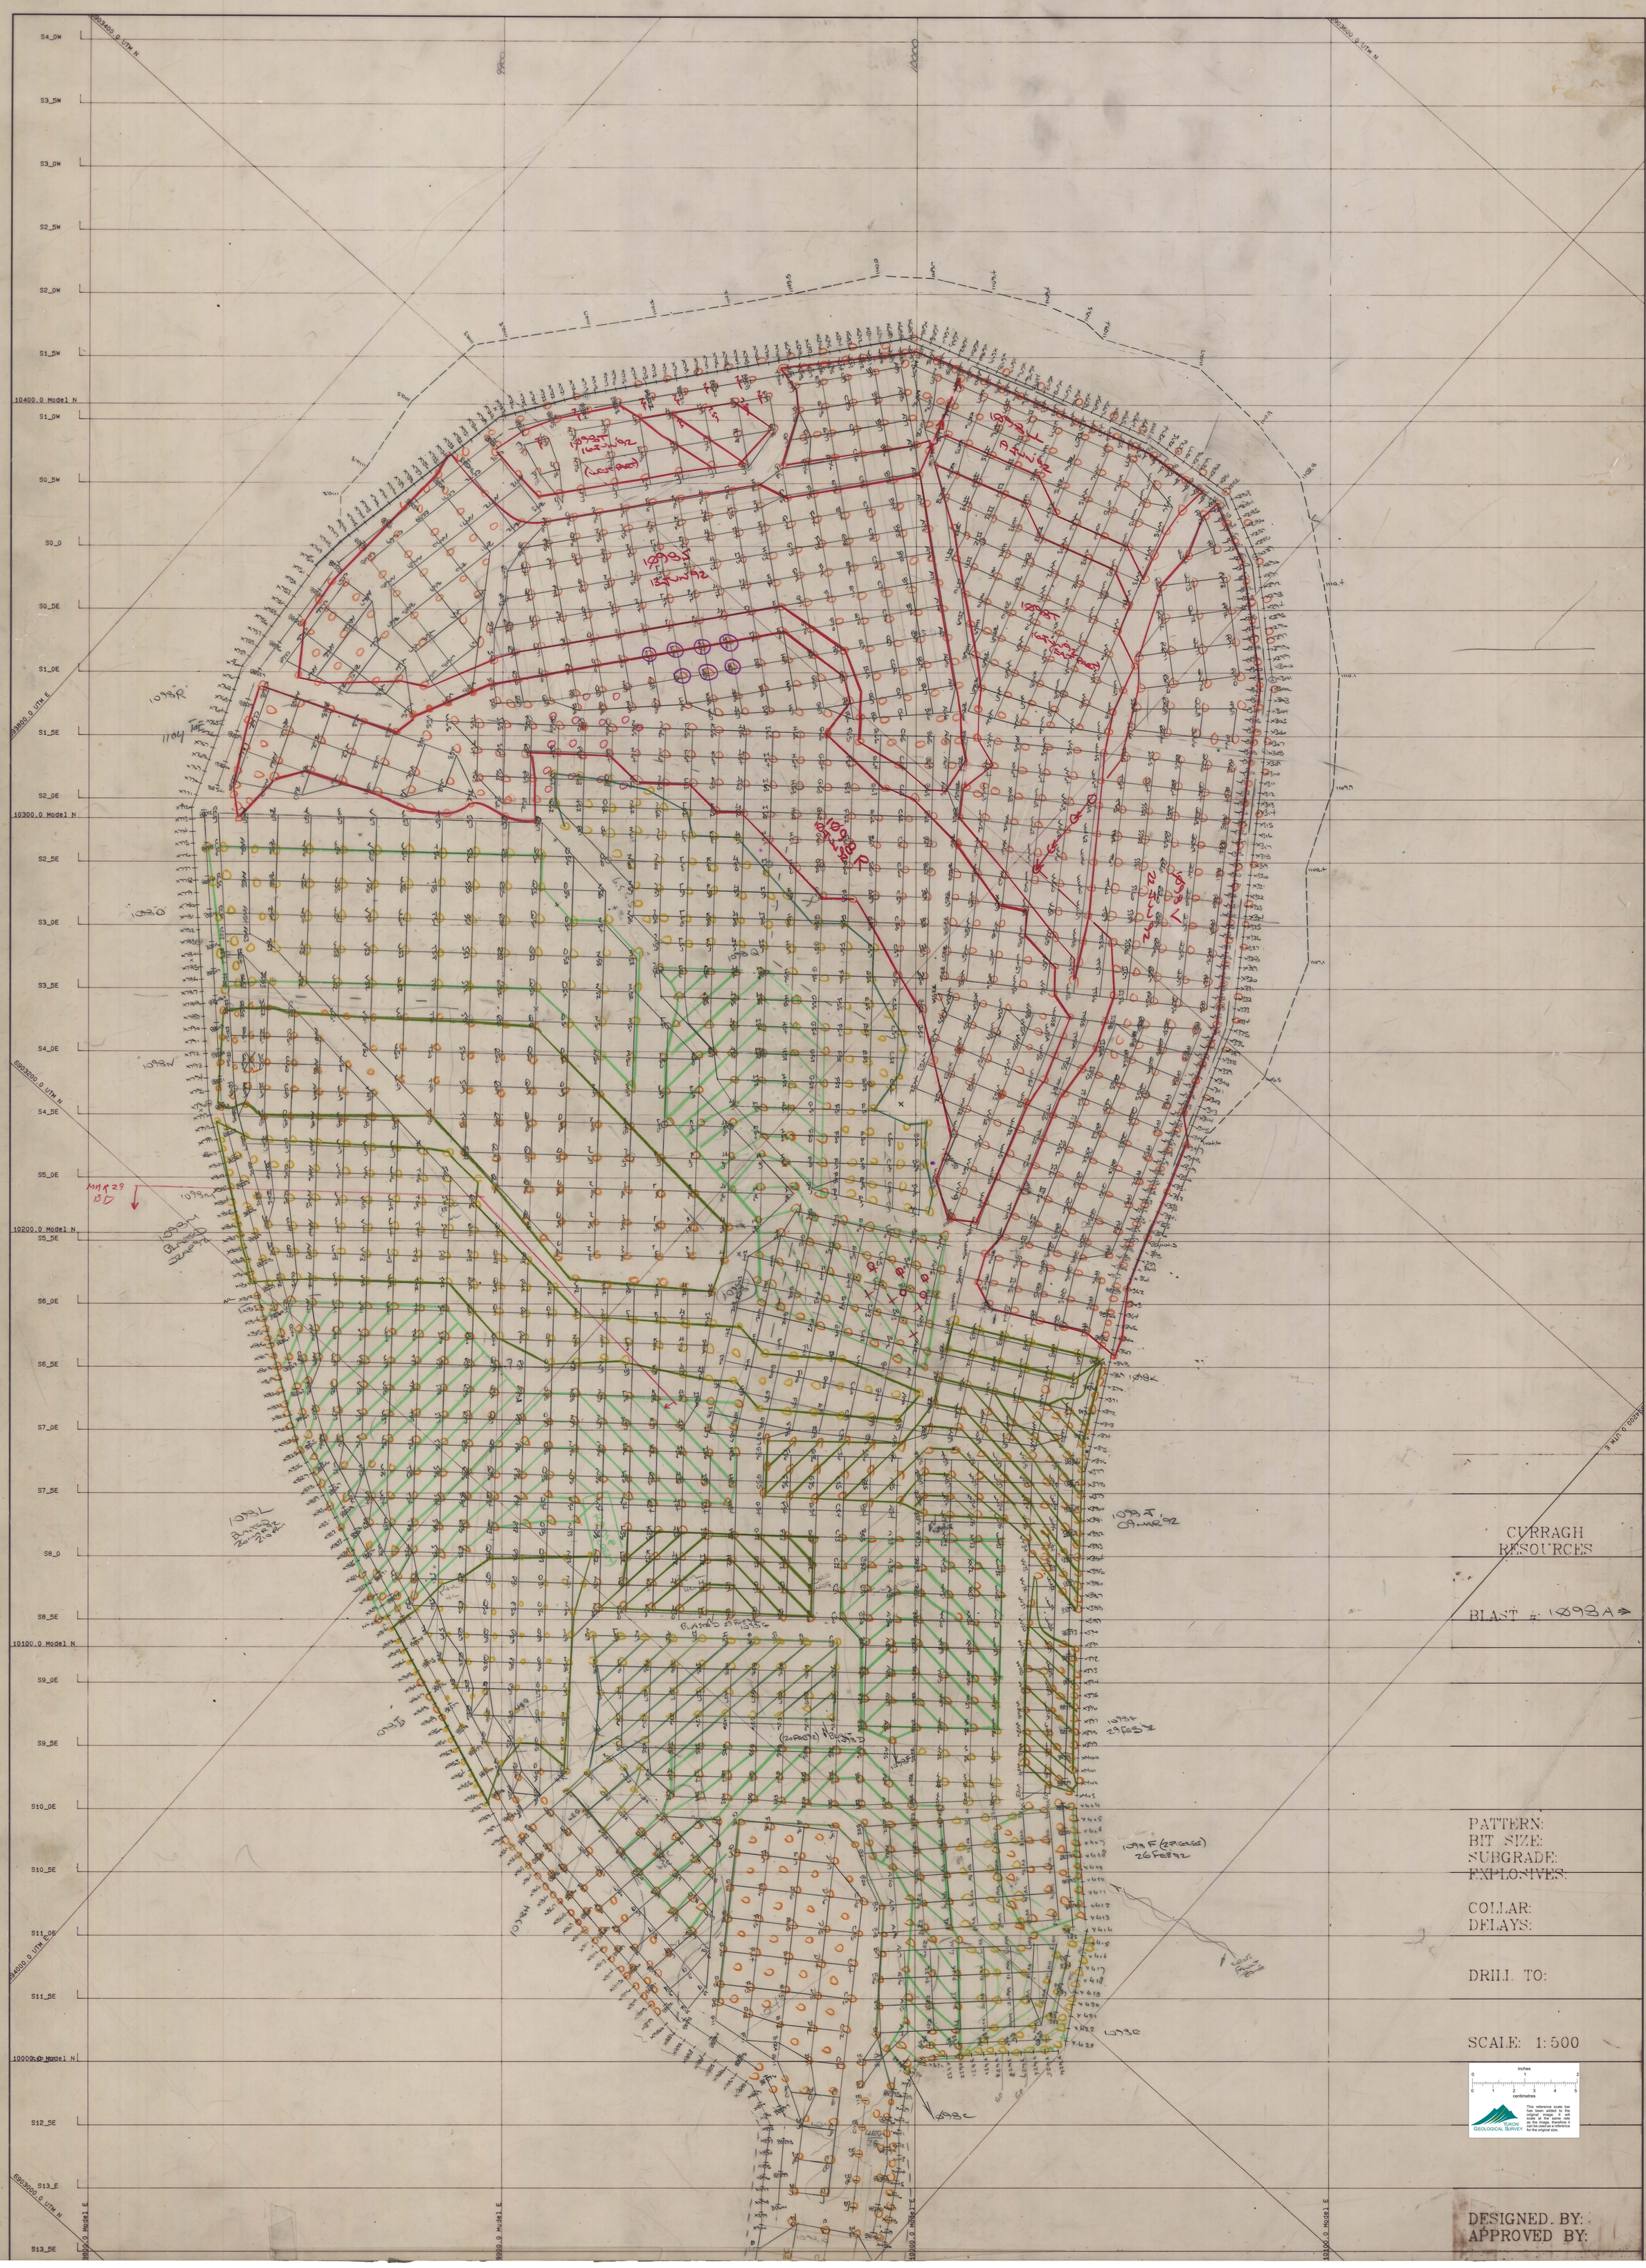
004411