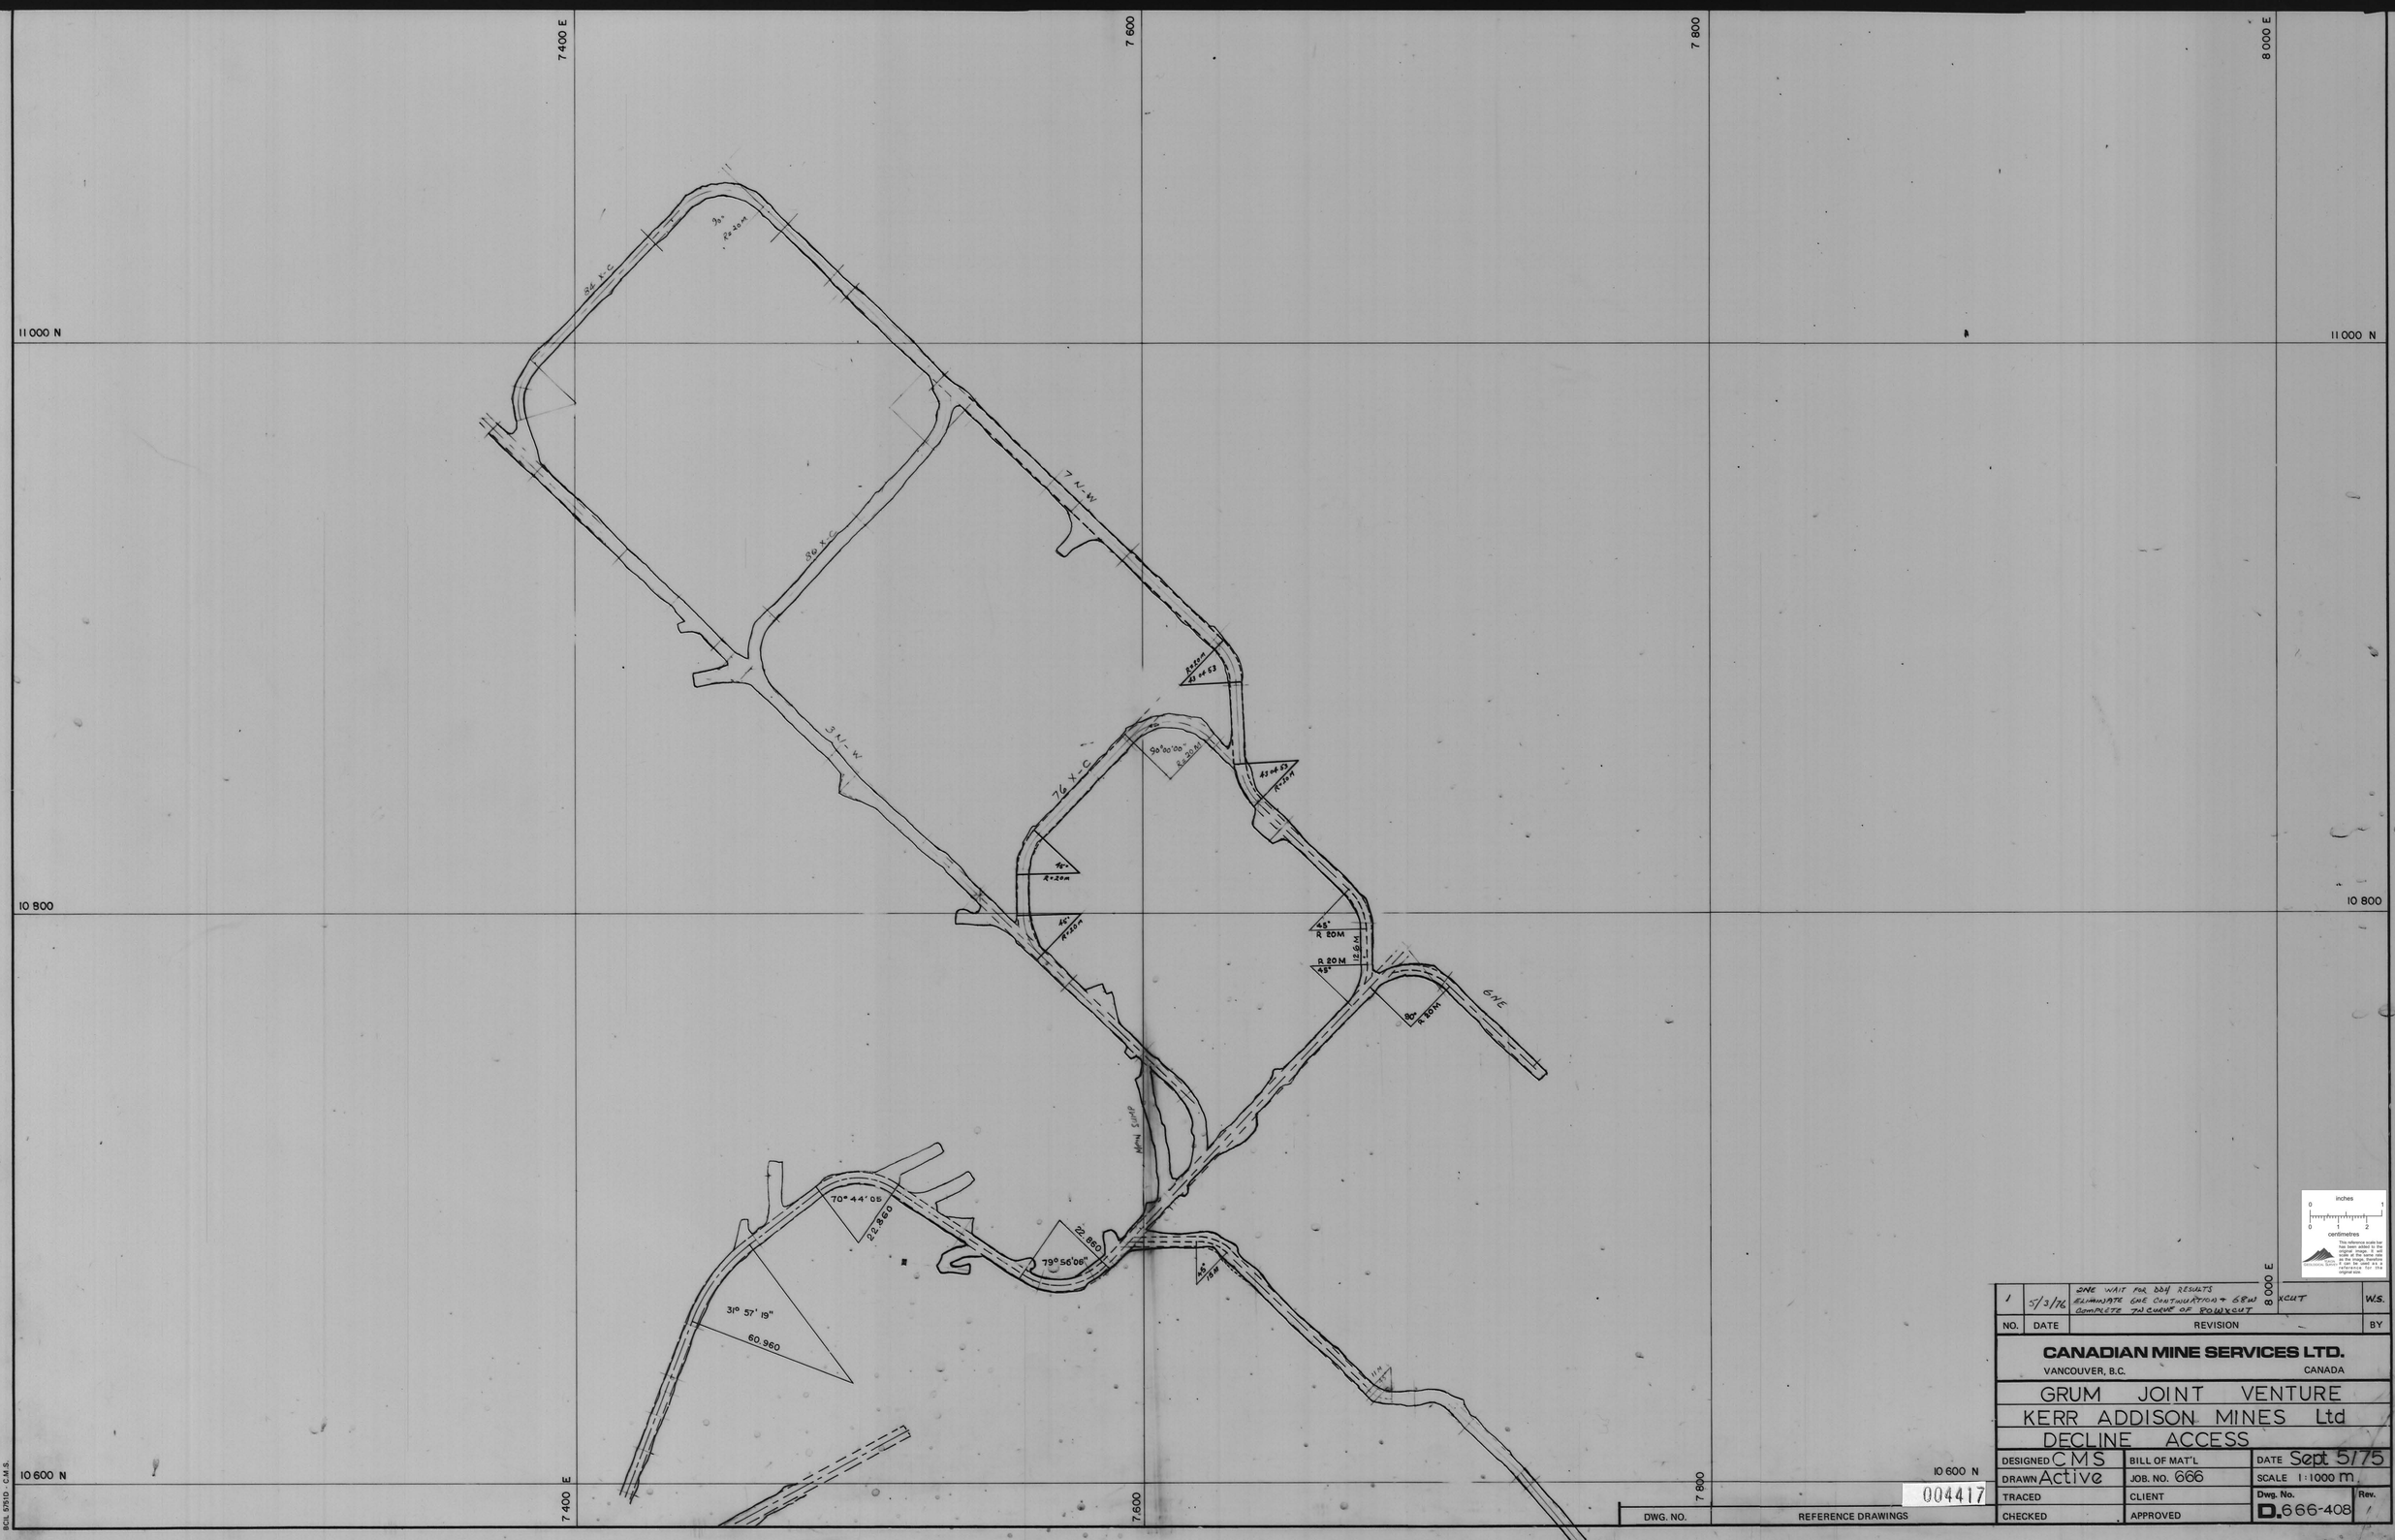

NO.	DATE	REVISION	BY
1	5/3/76	ZONE WAIT FOR DDH RESULTS ELIMINATE ZONE CONTINUATION + 68W XCUT COMPLETE 7N CURVE OF 80W XCUT	W.S.

CANADIAN MINE SERVICES LTD.
VANCOUVER, B.C. CANADA

GRUM JOINT VENTURE
KERR ADDISON MINES Ltd
DECLINE ACCESS

DESIGNED CMS	BILL OF MAT'L	DATE Sept 5/75	
DRAWN Active	JOB. NO. 666	SCALE 1:1000 m	
TRACED	CLIENT	Dwg. No. D.666-408	Rev. 1
CHECKED	APPROVED		

DWG. NO. | REFERENCE DRAWINGS

004417

inches 0 1 2
centimetres 0 1 2
This reference scale bar was added to this original image. It will scale at the same rate as the image, therefore it can be used as a reference for the original size.

BCL 5751D - C.M.S.