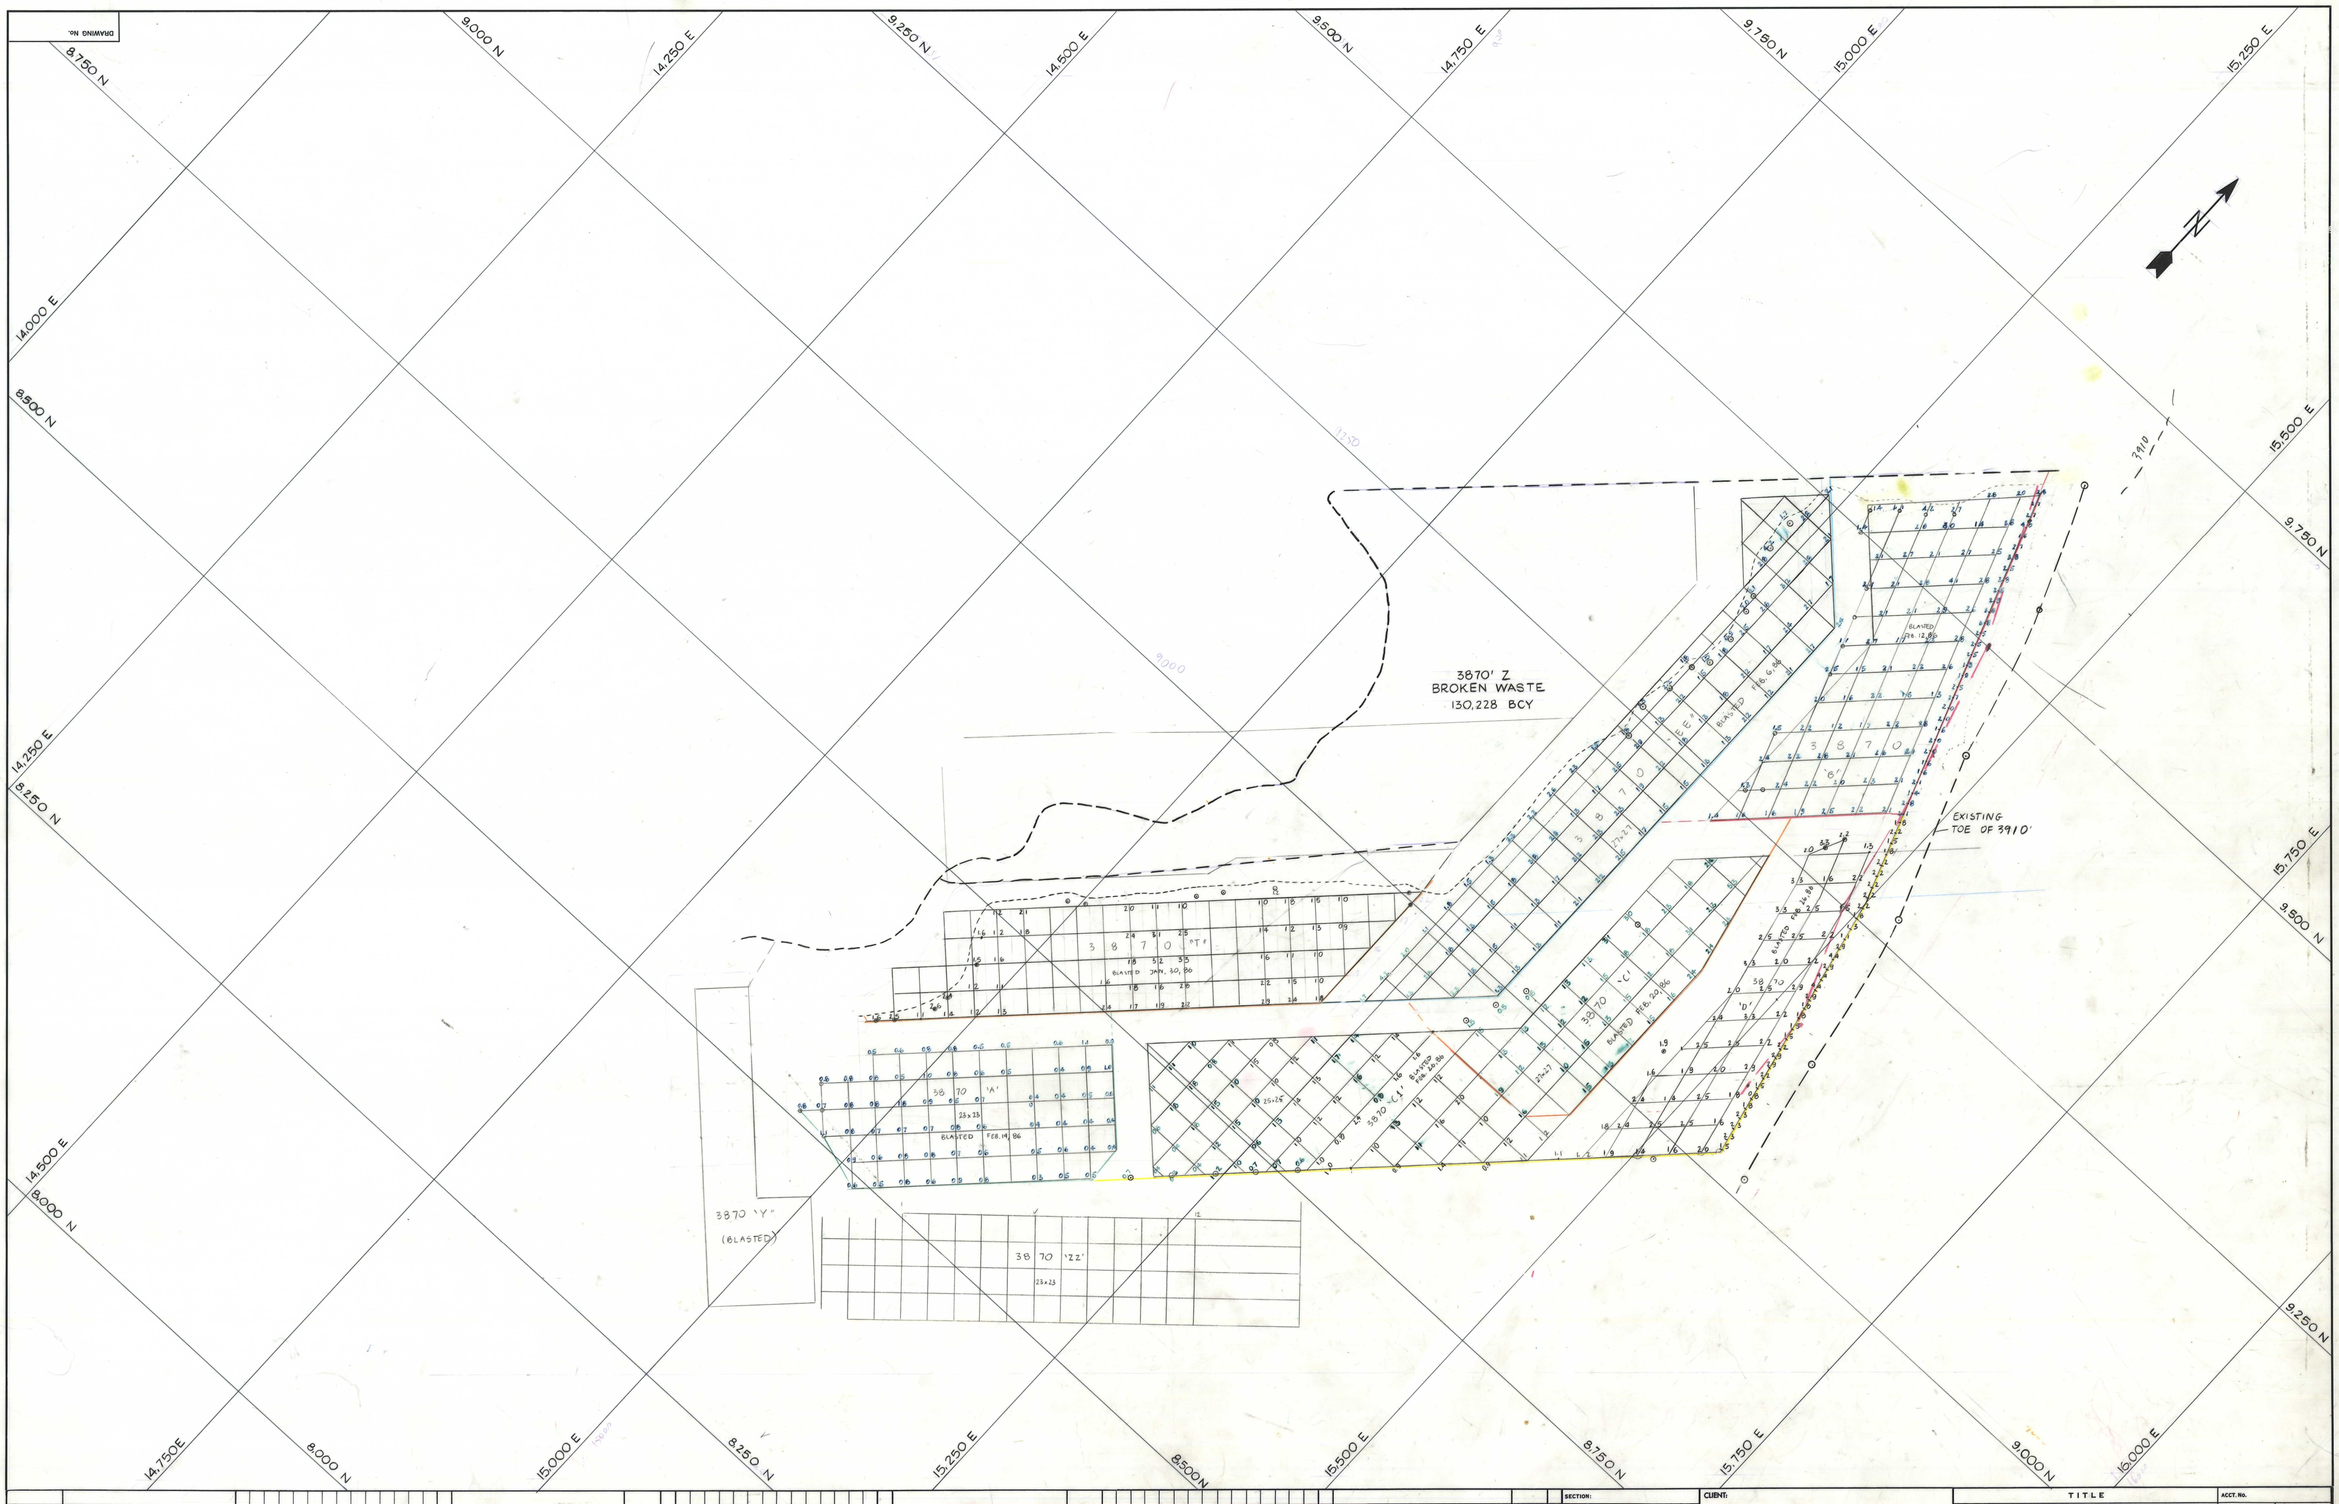

DWG. No.	REFERENCE DRAWINGS	CLIENT	PROJ. ENG.	CO-CHECK	CHECK	ELECTR.	INSTR.	P.V.	MECH.	CONCR.	STEEL	SERVICES	ARCH.	GEN. LAY.

NO.	DESCRIPTION	DATE	BY
	REVISIONS		

NO.	DESCRIPTION	DATE	BY
	REVISIONS		

NO.	DESCRIPTION	DATE	BY
	REVISIONS		

SECTION:
SCALE: 1" = 50' DATE
DESIGNED BY:
DRAWN BY:
CHECKED BY:
APPROVED BY:

CLIENT:
LOCATION:
KILBORN

TITLE
3870' BENCH
PHASE 'A'
DRILLING PATTERN

ACCT. No.
PROJECT No.
DIVISION No.
DRAWING NUMBER
REV.

NW-1813

inches 0 1 2
centimetres 0 1 2 3 4 5

YUKON GEOLOGICAL SURVEY

This reference scale bar has been added to the original drawing. It is to scale at the same rate as the image, therefore it can be used as a reference for the original size.

81

005436