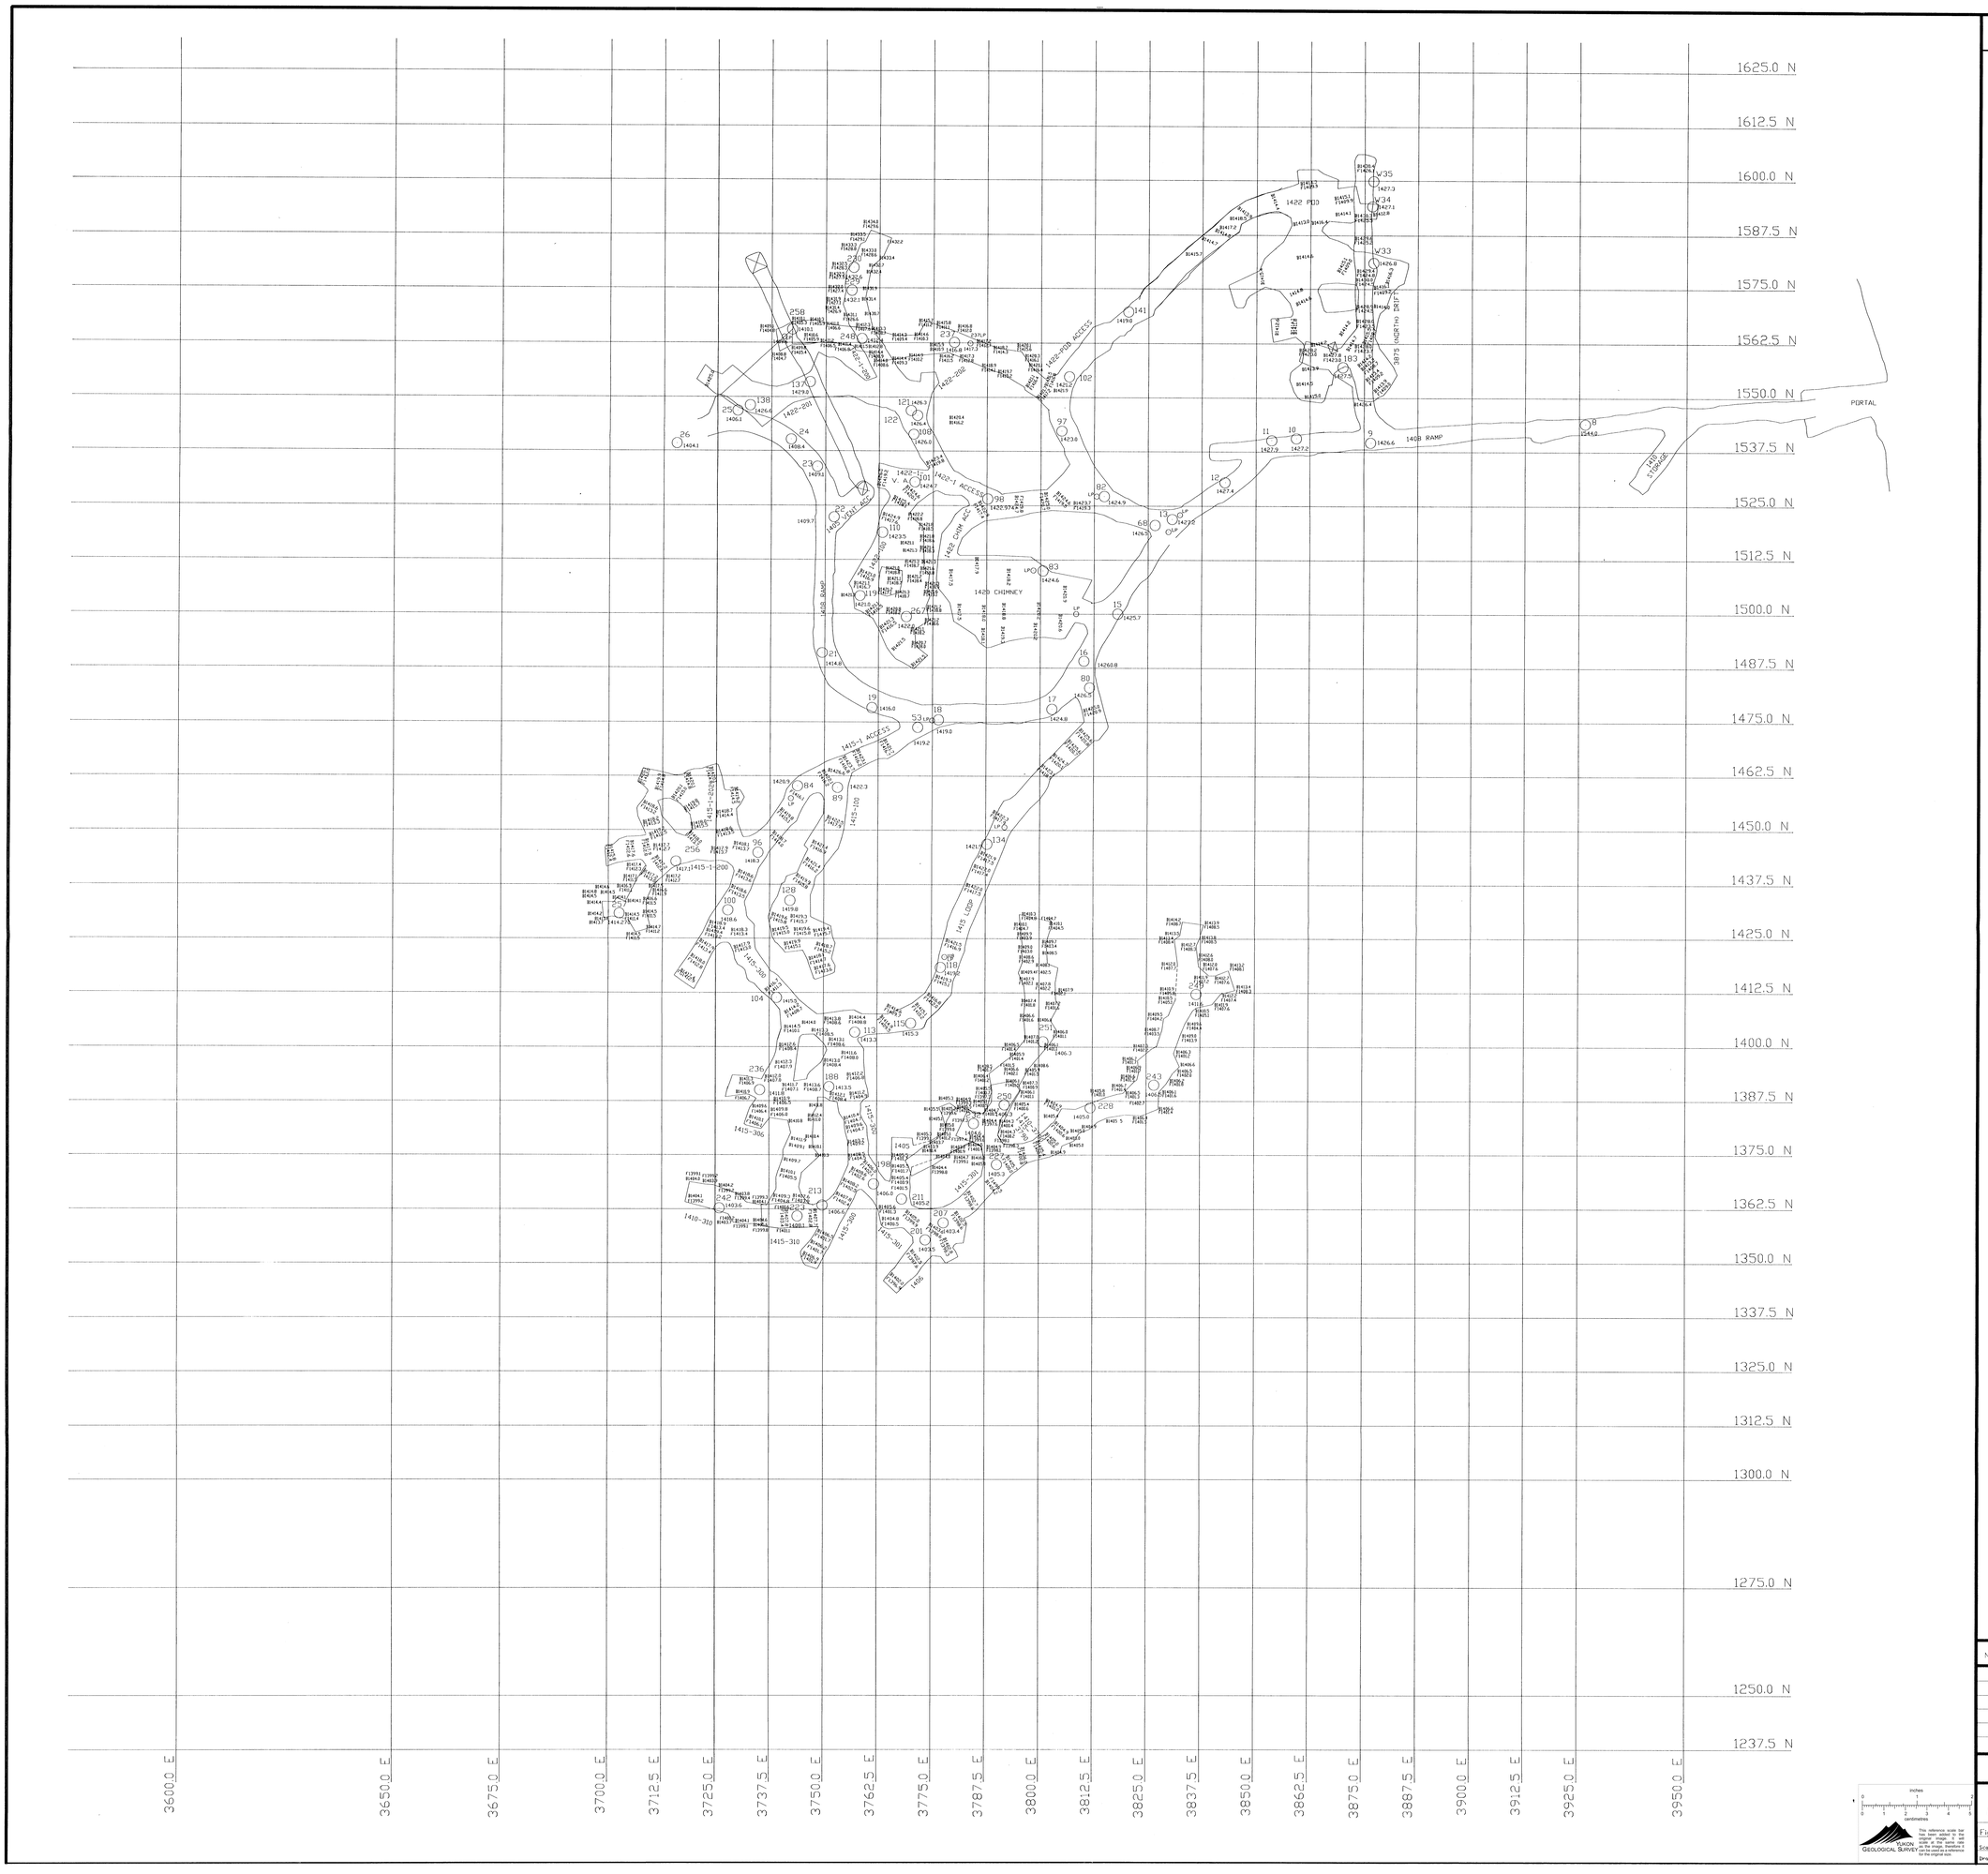

LEGEND

Underground Workings with heading names

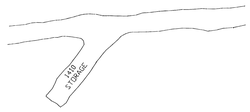

Survey Control Station

8 station name

1544.0 elevation

Surveyed Location in heading

B13563 elevation of back

F13472 elevation of floor

Cross and Long Section Lines

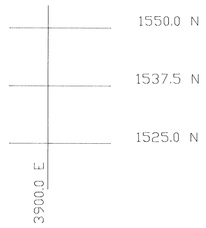

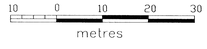

No.	Rev.Date	By	No.	Rev.Date	By

Sa Dena Hes Joint Venture

JEWEL BOX

PLAN LEVEL 1420

Underground Workings – August 1, 1992

Figure No: 62	Drawing No: WL-MH-92-072		
Scale 1:500	Date 92-11-04	DIRECTORY	
Drawn L.C.P.	Appr. L.C.P.	JB\426DWG	

YUKON GEOLOGICAL SURVEY

This reference scale bar has been added to the original image. It may be used at that same rate of reduction from the original as the image can be used as a reference for the original size.