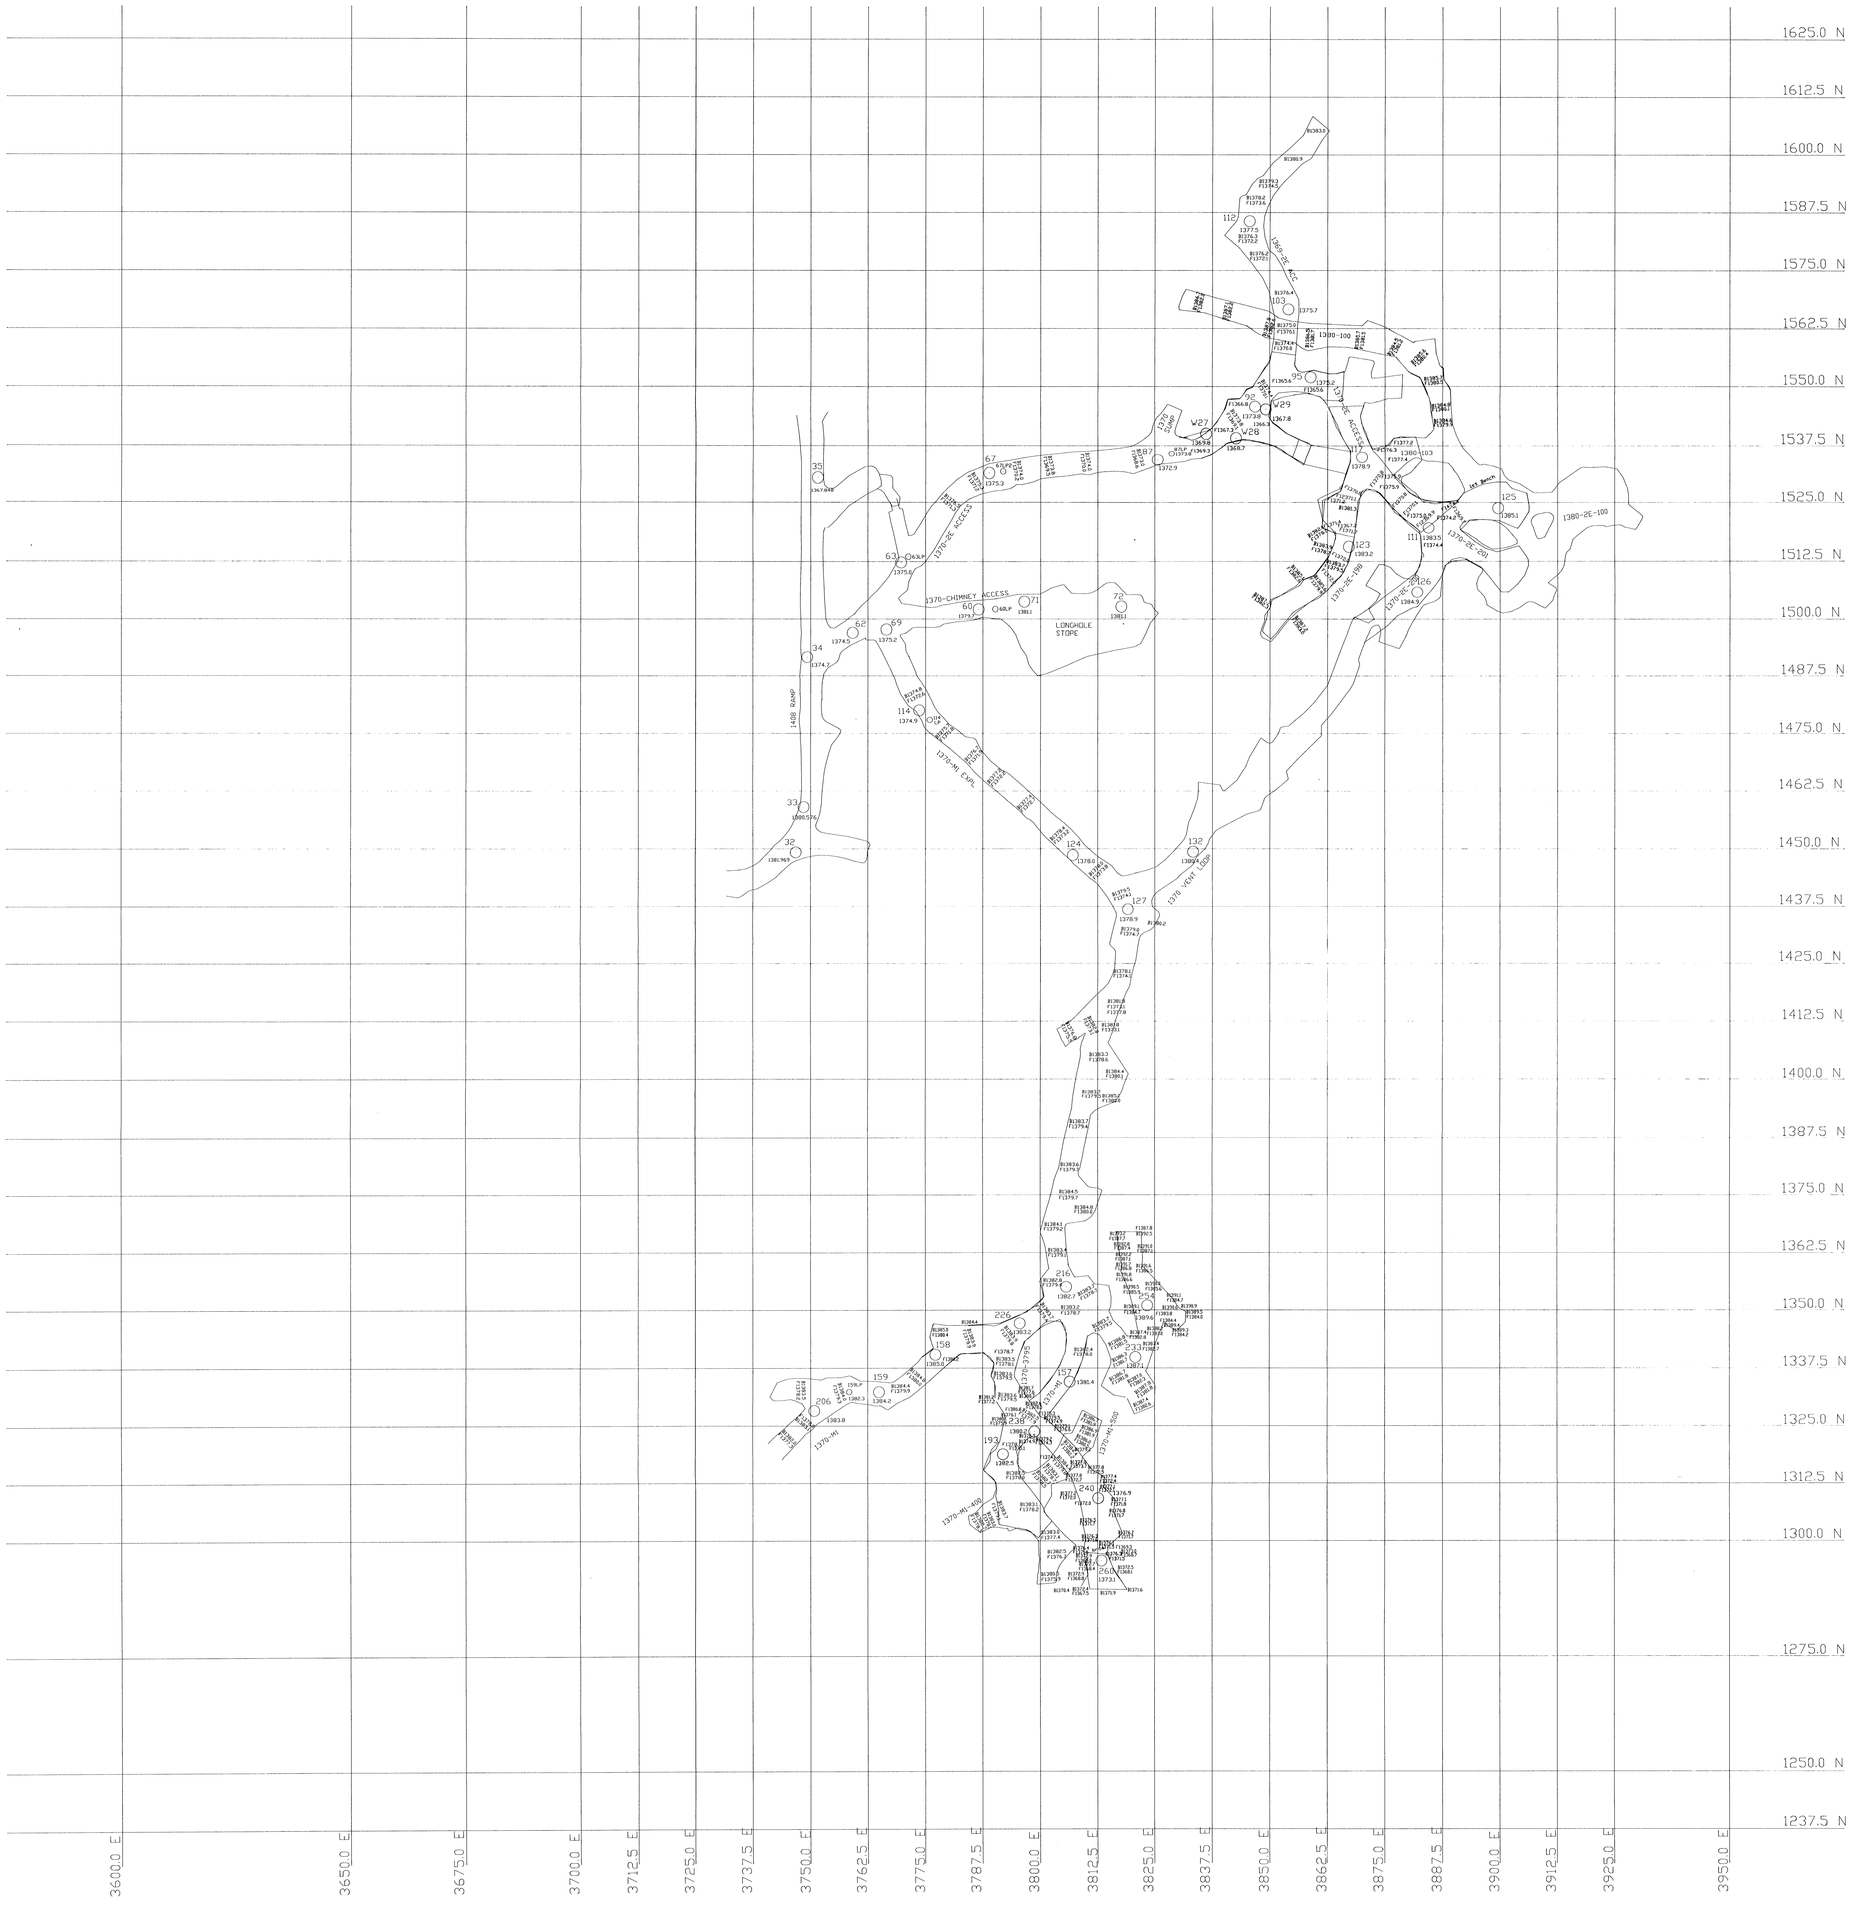

LEGEND

Underground Workings with heading names

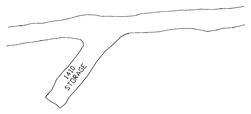

Survey Control Station

8 station name

1544.0 elevation

Surveyed Location in heading

B3563 elevation of back

F3572 elevation of floor

Cross and Long Section Lines

1550.0 N

1537.5 N

1525.0 N

3900.0 E

10 0 10 20 30

metres

No.	Rev.Date	By	No.	Rev.Date	By

Sa Dena Hes Joint Venture

JEWEL BOX

PLAN LEVEL 1370

Underground Workings – August 1, 1992

Figure No: 64

Drawing No: WL-MH-92-074

Scale: 1:500

Date: 92-11-04

Drawn: L.C.P.

Appr: L.C.P.

DIRECTORY J3137D.DWG

YUKON GEOLOGICAL SURVEY

This reference scale has been added to the original drawing. It will scale at the same rate as the image, therefore it can be used as a reference for the original size.

Inches 0 1 2 3 4 5

Centimetres 0 1 2 3 4 5 6 7 8 9 10

U05916