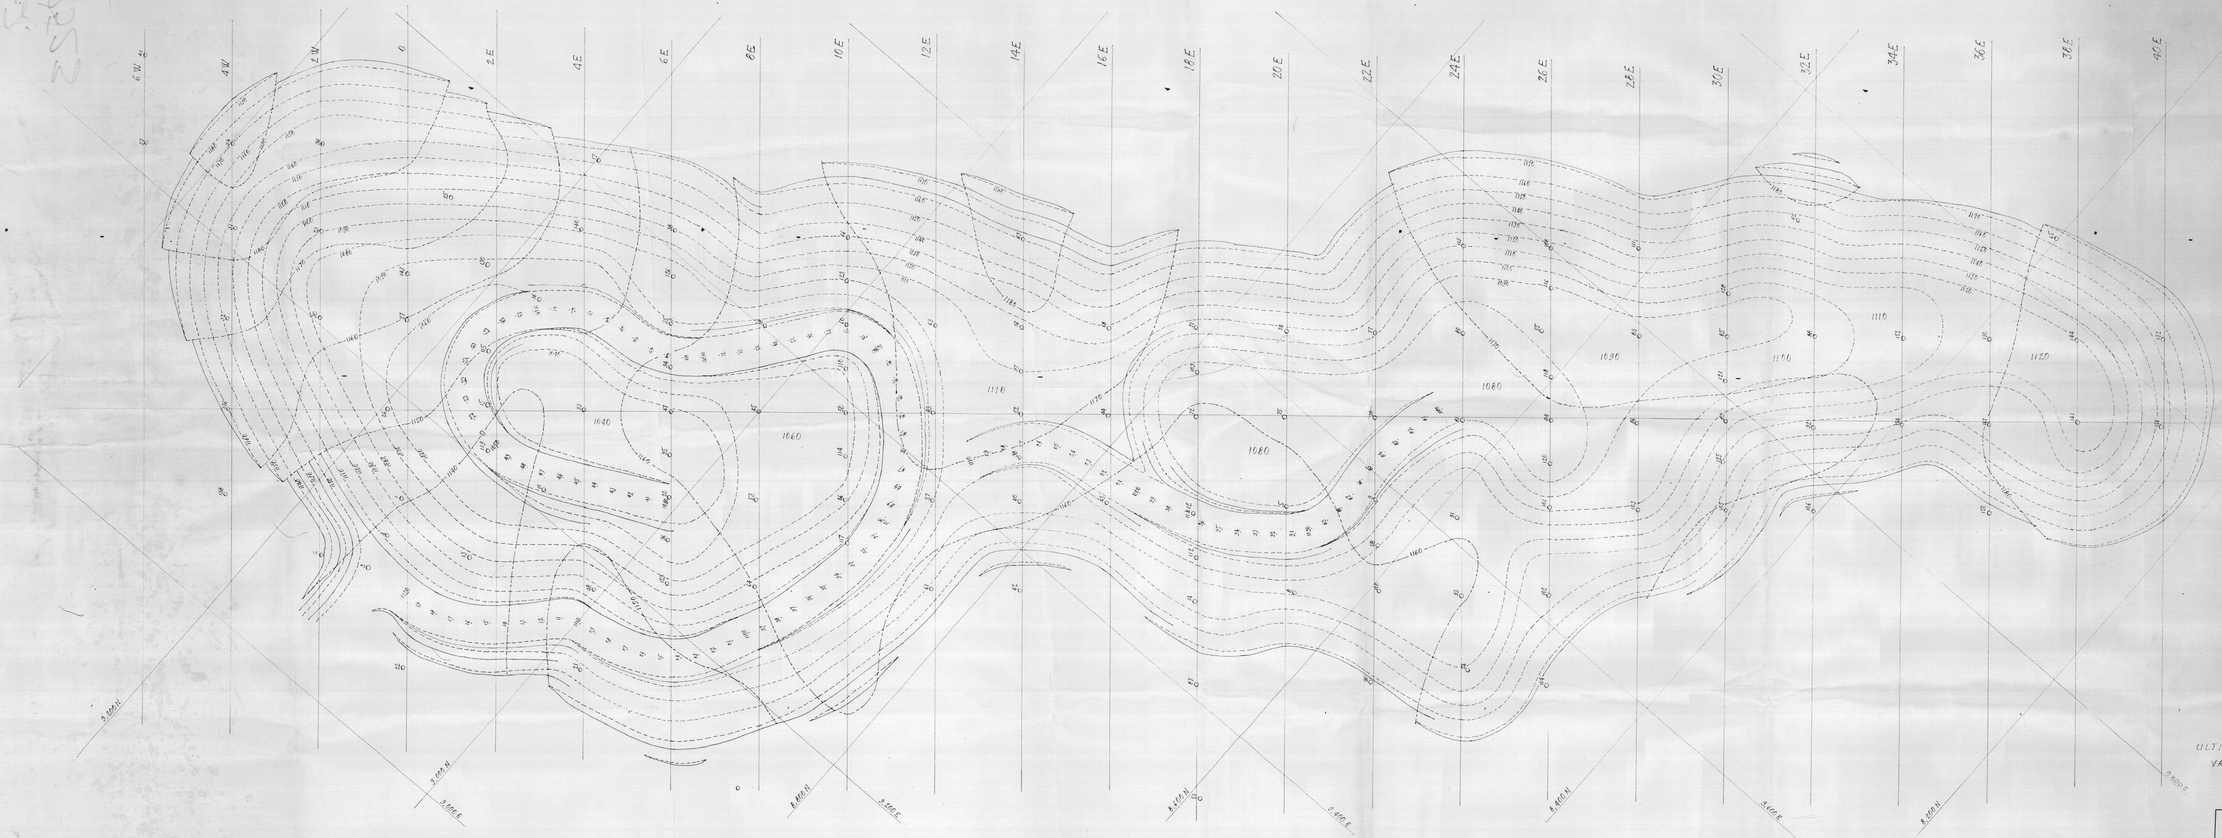

ULTIMATE PLAN
VANGORDA

WRIGHT ENGINEERS LIMITED
VANCOUVER
CANADA

DWG. NO. 1117 100

006785

EX 42