HF 3-092

ANGR-75040
72 W X cut North
1150 level
1:250
Can Mine Services
666-431

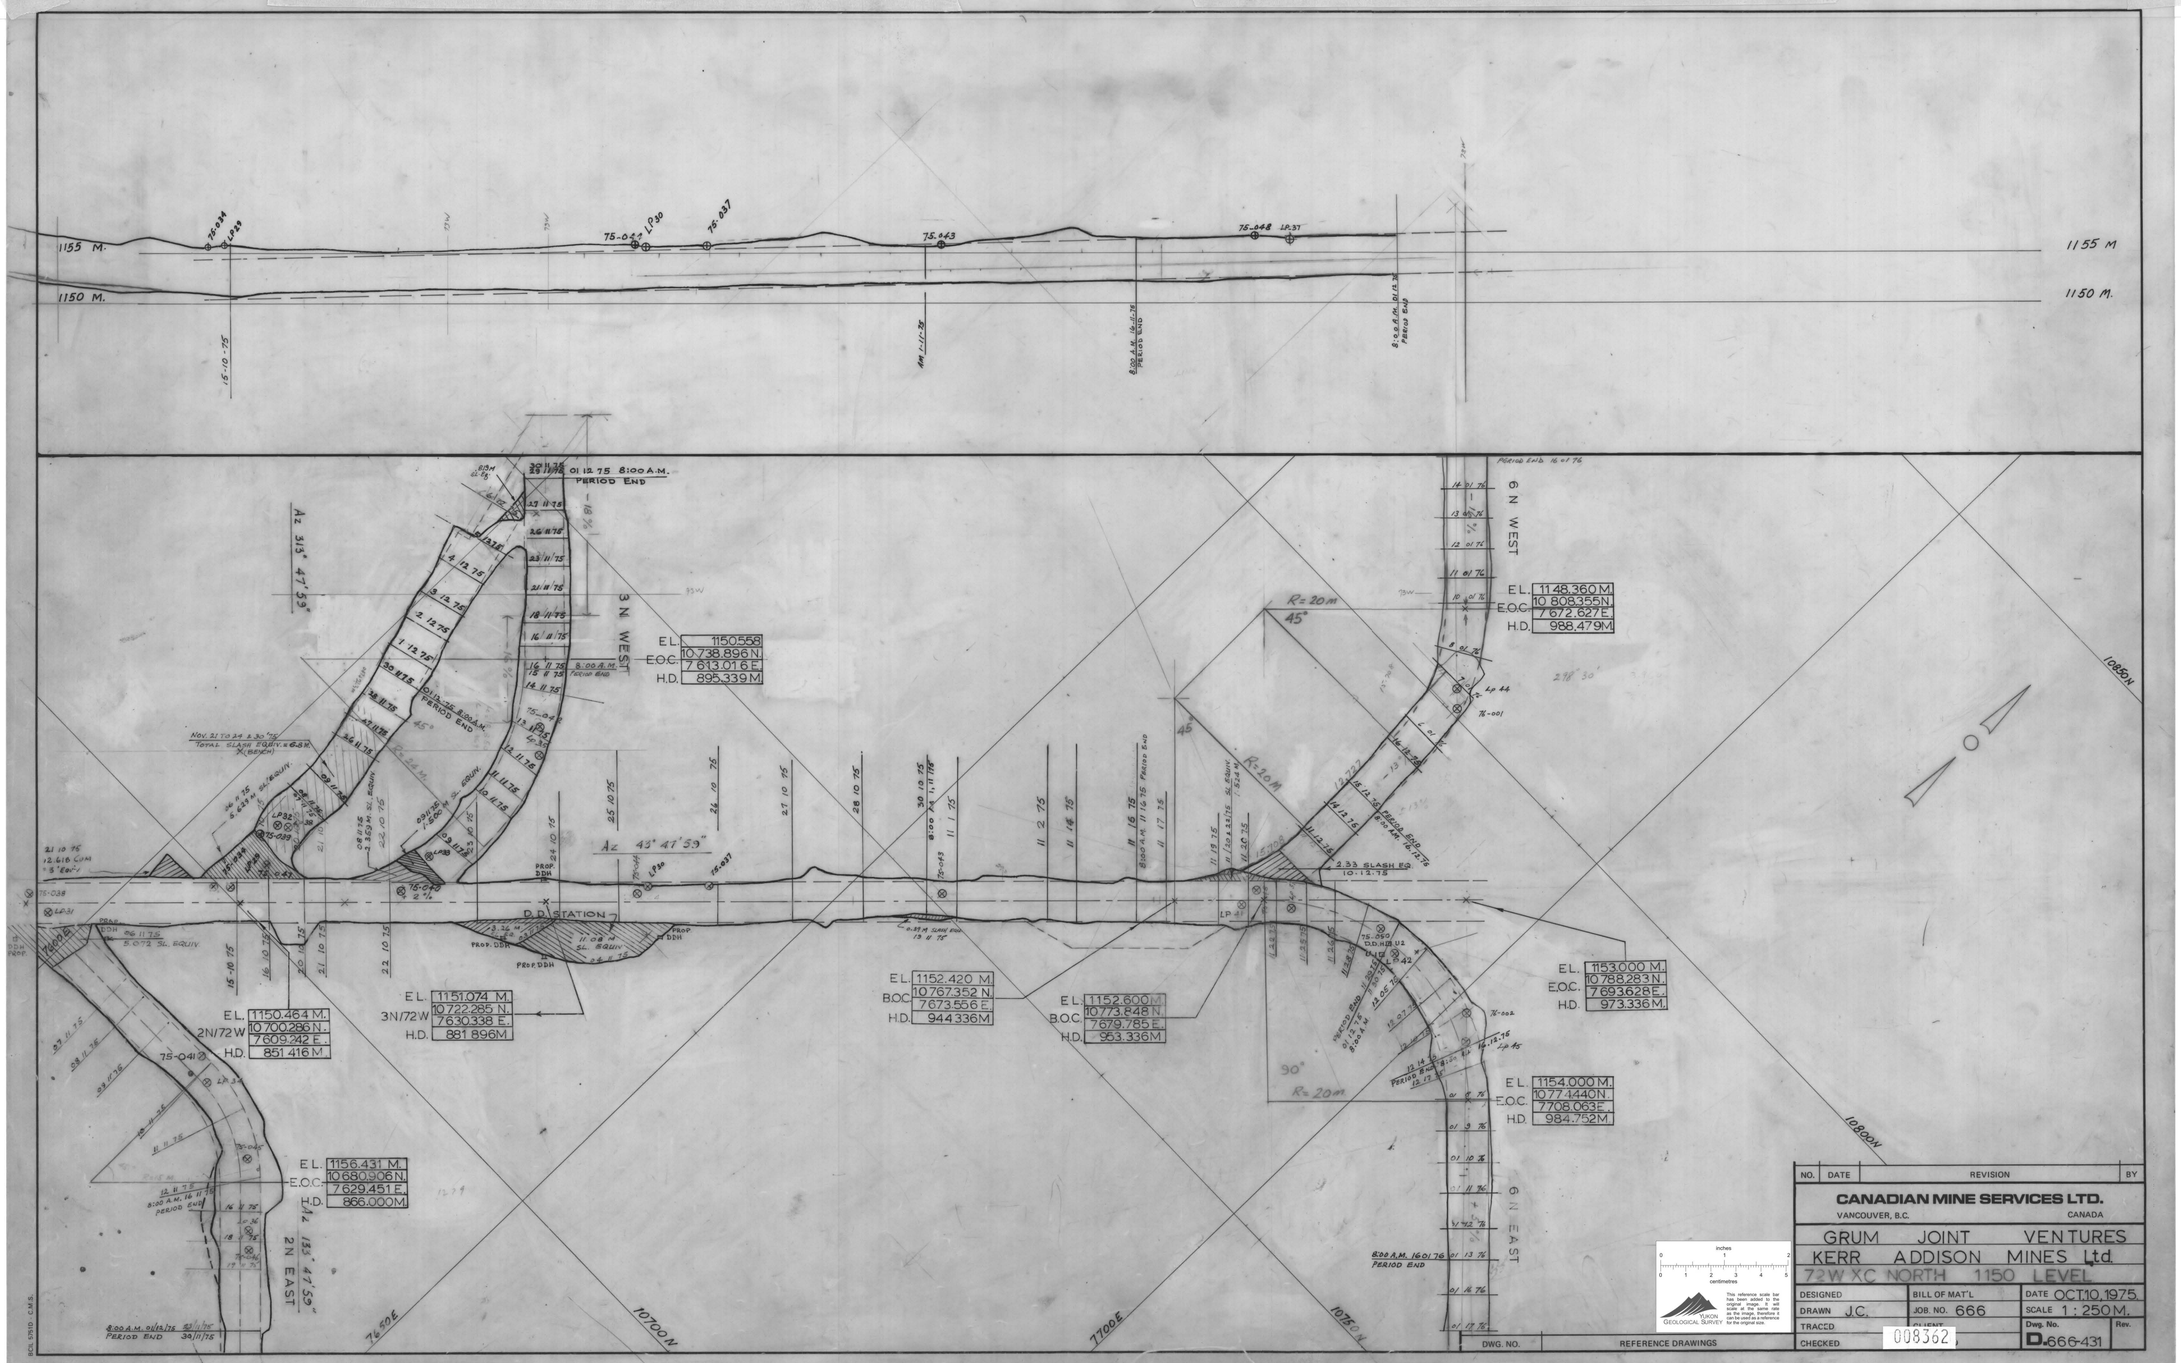

NO.	DATE	REVISION	BY

CANADIAN MINE SERVICES LTD.
VANCOUVER, B.C. CANADA

GRUM JOINT VENTURES
KERR ADDISON MINES Ltd.
72 W XC NORTH 1150 LEVEL

DESIGNED	BILL OF MAT'L	DATE OCT 10, 1975
DRAWN J.C.	JOB. NO. 666	SCALE 1 : 250 M.
TRACED	CLIENT	Dwg. No. D.666-431
CHECKED	008362	Rev.