HF 3-094

AN-GR-75-041
3N West Decline

1:250

Cdn Mine Services
666-452

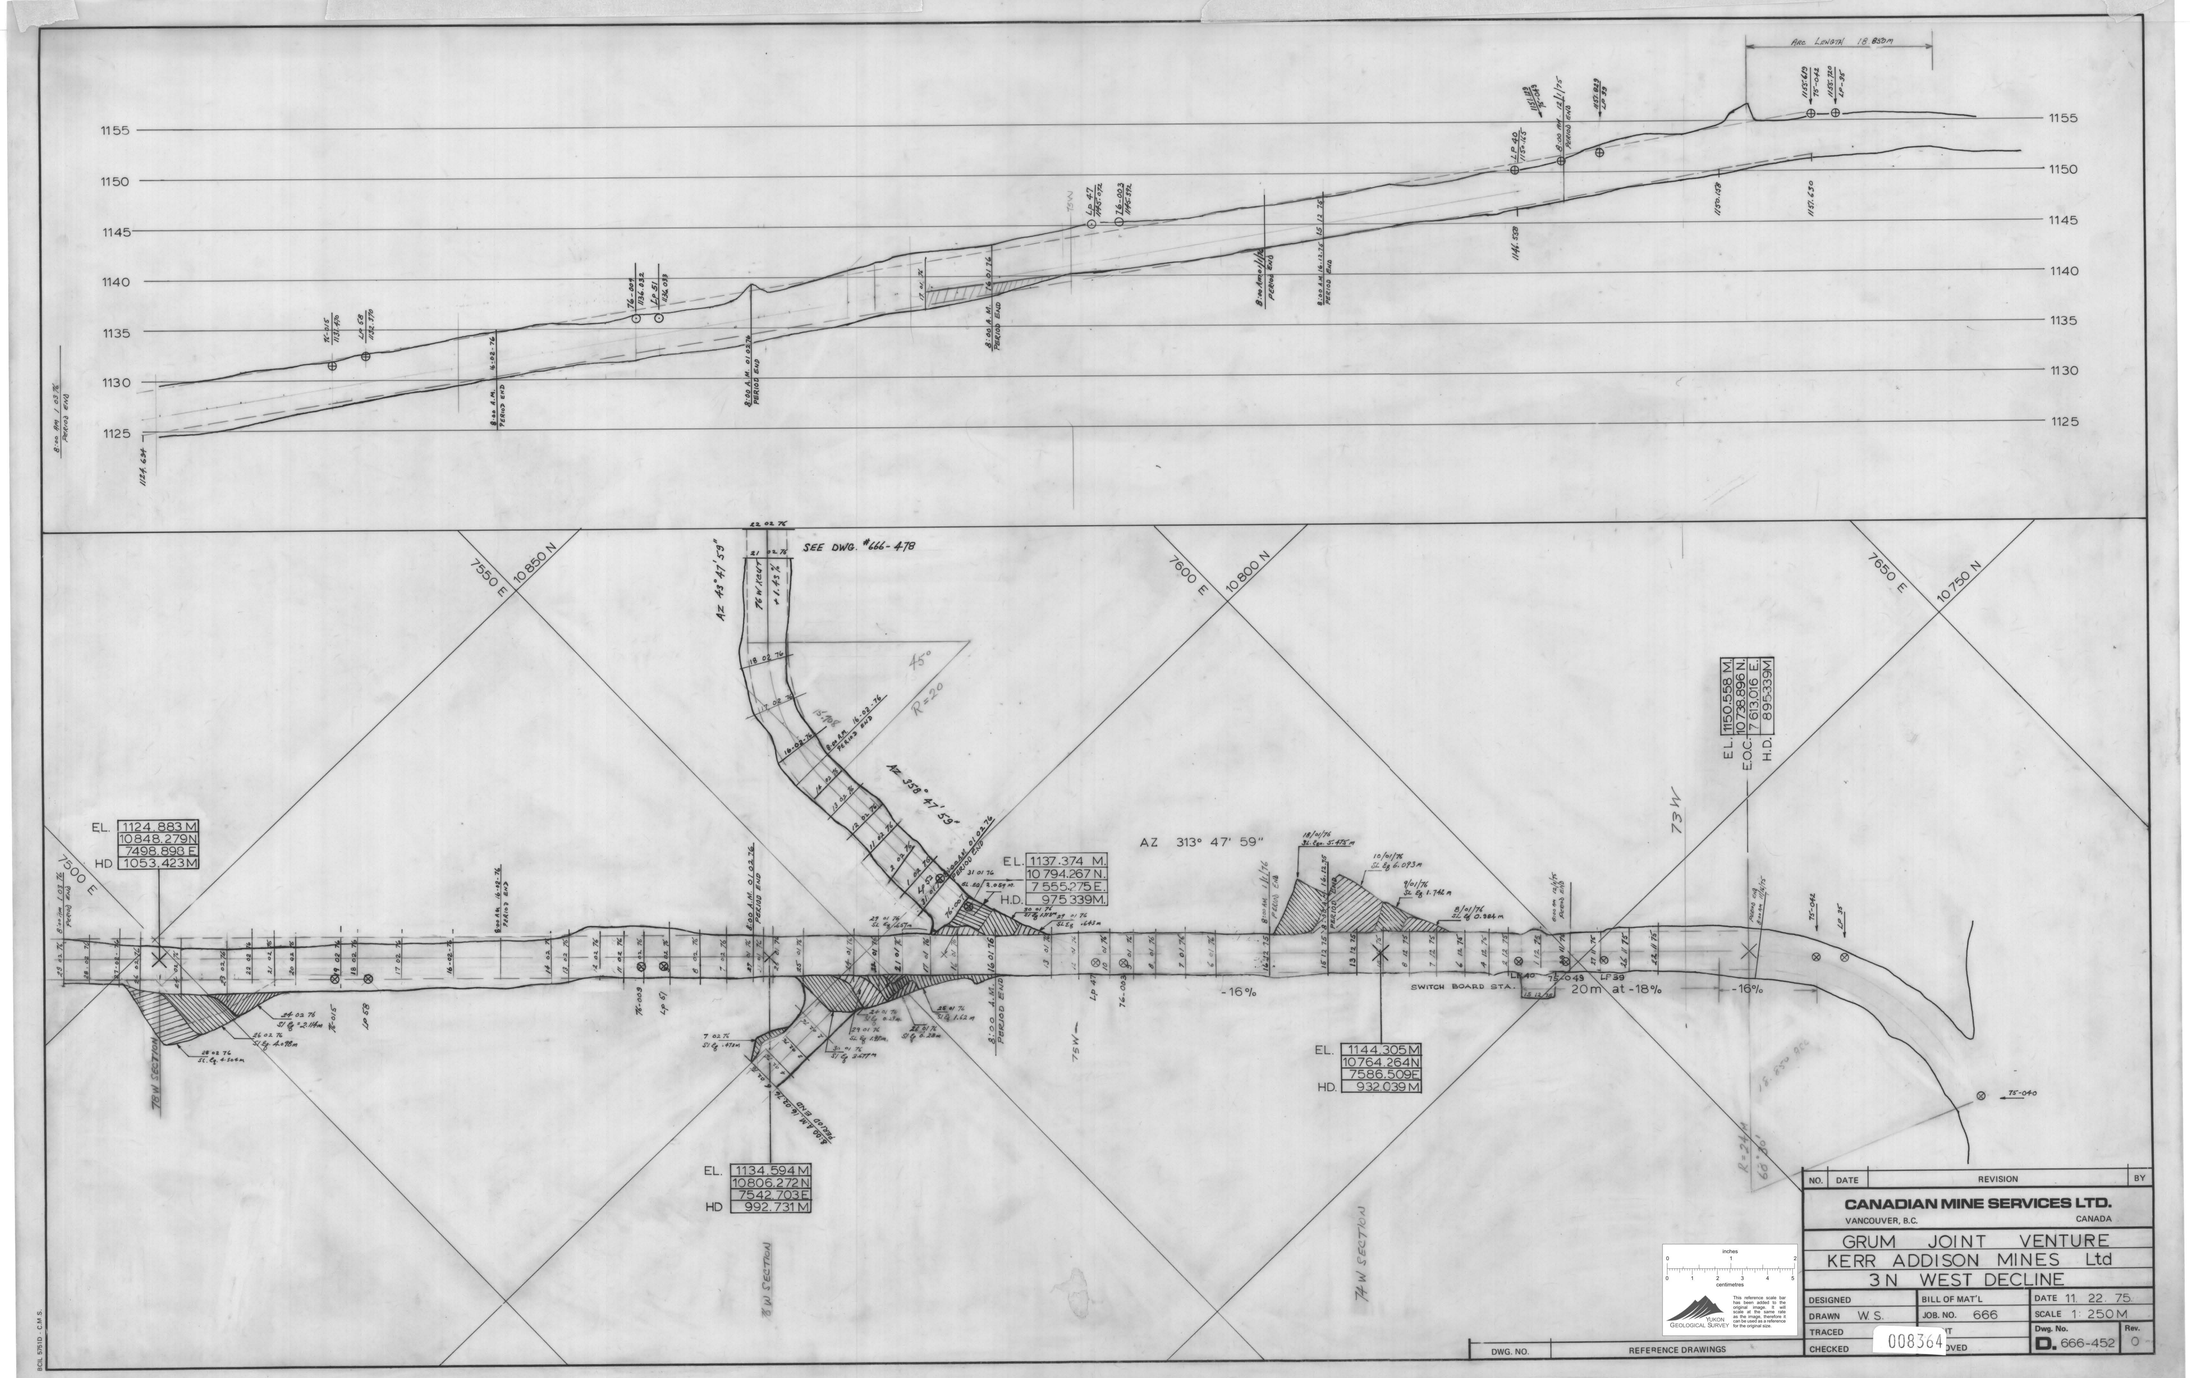

NO.	DATE	REVISION	BY

CANADIAN MINE SERVICES LTD.
VANCOUVER, B.C. CANADA

GRUM JOINT VENTURE
KERR ADDISON MINES Ltd
3 N WEST DECLINE

DESIGNED	BILL OF MAT'L	DATE 11. 22. 75.
DRAWN W.S.	JOB. NO. 666	SCALE 1: 250M
TRACED		Dwg. No. D. 666-452 / Rev. 0
CHECKED		APPROVED

008364

inches 0 1 2
0 1 2 3 4 5 centimetres

ONTARIO GEOLOGICAL SURVEY
This reference scale bar has been added to the original image. It will scale at the same rate as the image, therefore it can be used as a reference for the original size.

DWG. NO.	REFERENCE DRAWINGS

BCL 5910 - C.M.S.