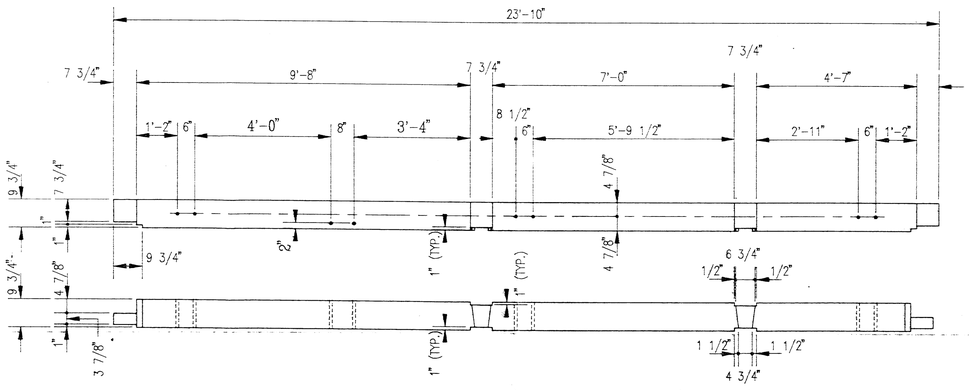

WALL PLATES – ONE REQ'D. PER SET (AS SHOWN)
ONE REQ'D. PER SET (OPPOSITE HAND)

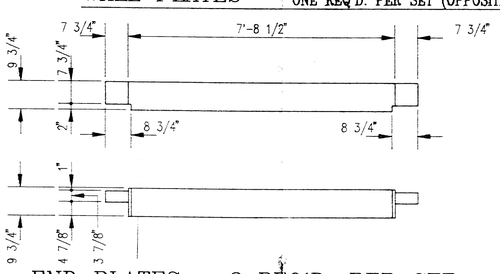

END PLATES – 2 REQ'D. PER SET

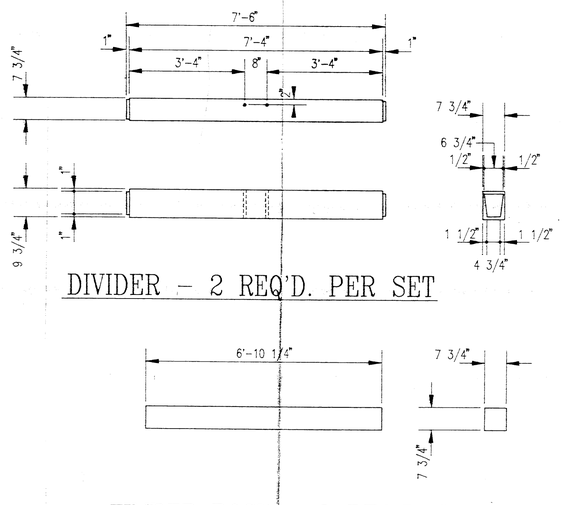

DIVIDER – 2 REQ'D. PER SET

TIMBER POST – 8 REQ'D. PER SET

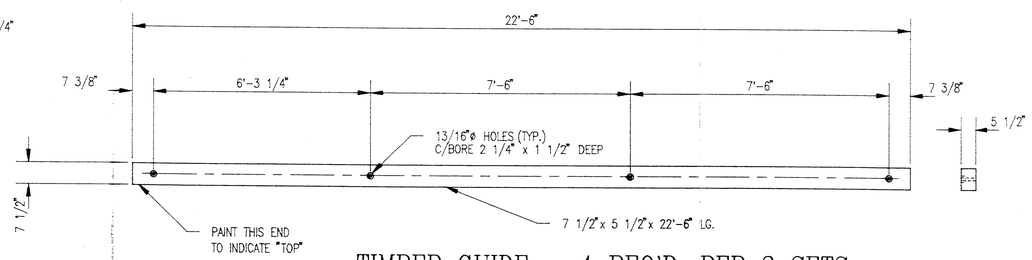

TIMBER GUIDE – 4 REQ'D. PER 3 SETS

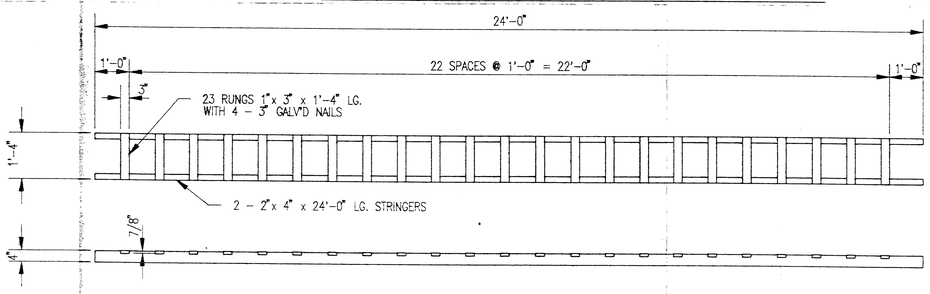

LADDER – ONE REQ'D. PER 3 SETS

NOTES:
ALL HOLES 7/8"ø U.N.O.
MAT'L. D45 DOUGLAS FIR SELECT U.N.O.

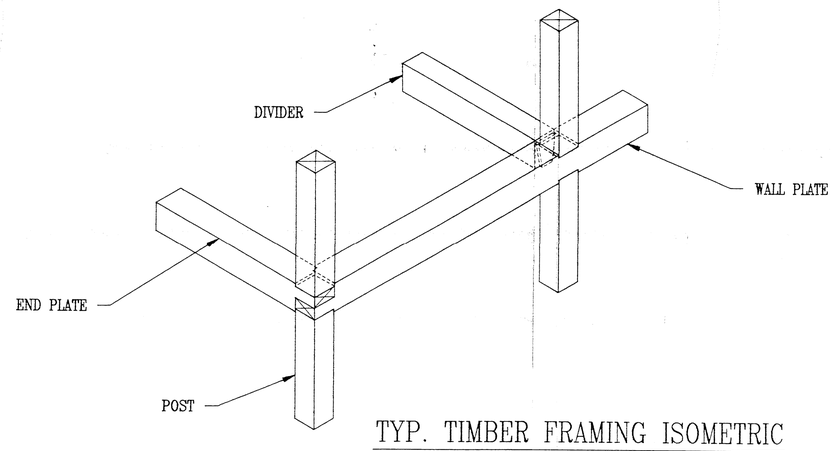

TYP. TIMBER FRAMING ISOMETRIC

Inches 0 1 2
0 1 2 3 4 5 centimetres
This reference scale bar has been added to the original image. It will therefore print as well as the image, therefore it can be used as a reference for the original size.
YUKON GEOLOGICAL SURVEY

DWG. NO.	REFERENCE DRAWING	DWG. NO.	REFERENCE DRAWING

NO.	DESCRIPTION OF REVISION	DATE	BY	NO.	DESCRIPTION OF REVISION	DATE	NO.

SCALE: 1/2" = 1'-0" DATE
DESIGNED: J.M.P.
DRAWN: S.McG. 03/89
CHECKED:
APPROVED:

CURRAGH RESOURCES CORP.
DY DEPOSIT
SHAFT TIMBER DETAILS

CANADIAN MINE DEVELOPMENT
BRAMPTON, ONTARIO CANADA
DWG. NO. 89 - 06 - 018 REV. 008436

HF3-020
AV-DY-89-018
DY DEPOSIT
EXPL + DEV