X-SECT SAB B.LINE 12
9 - #12

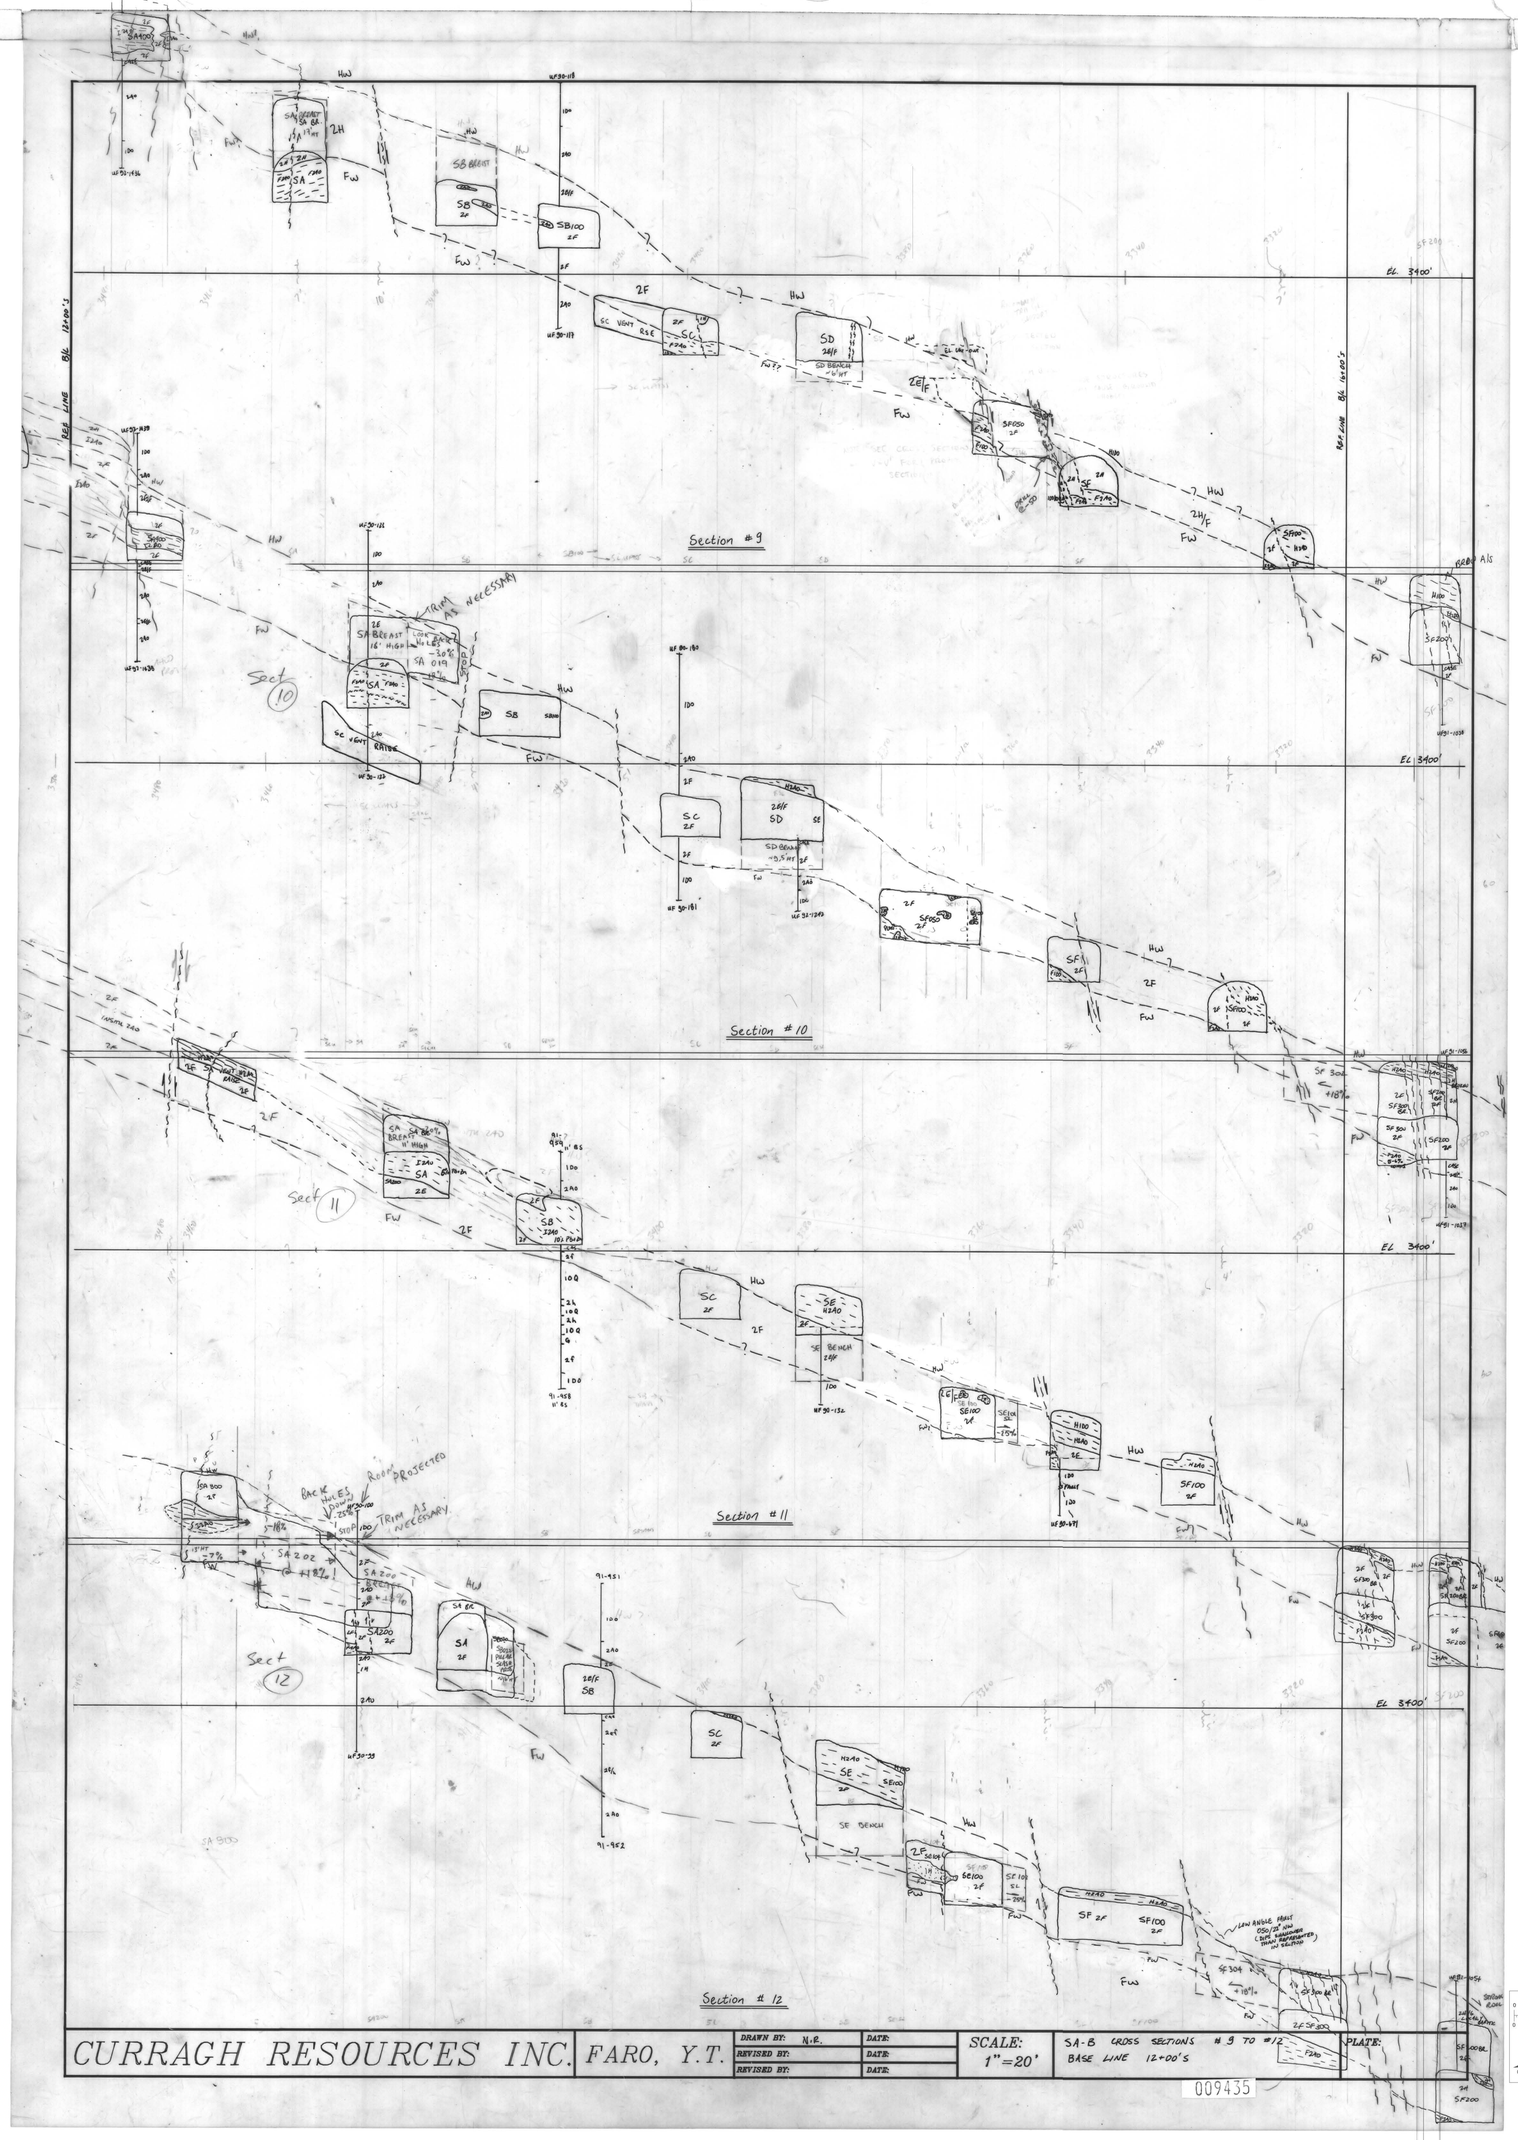

CURRAGH RESOURCES INC.	FARO, Y.T.	DRAWN BY: N.R.	DATE:	SCALE: 1"=20'	SA-B CROSS SECTIONS #9 TO #12 BASE LINE 12+00'S	PLATE:
		REVISED BY:	DATE:			
		REVISED BY:	DATE:			
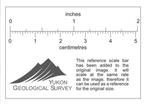
009435