FARO U/G DIAMOND DRILL PLAN
(1"=60')

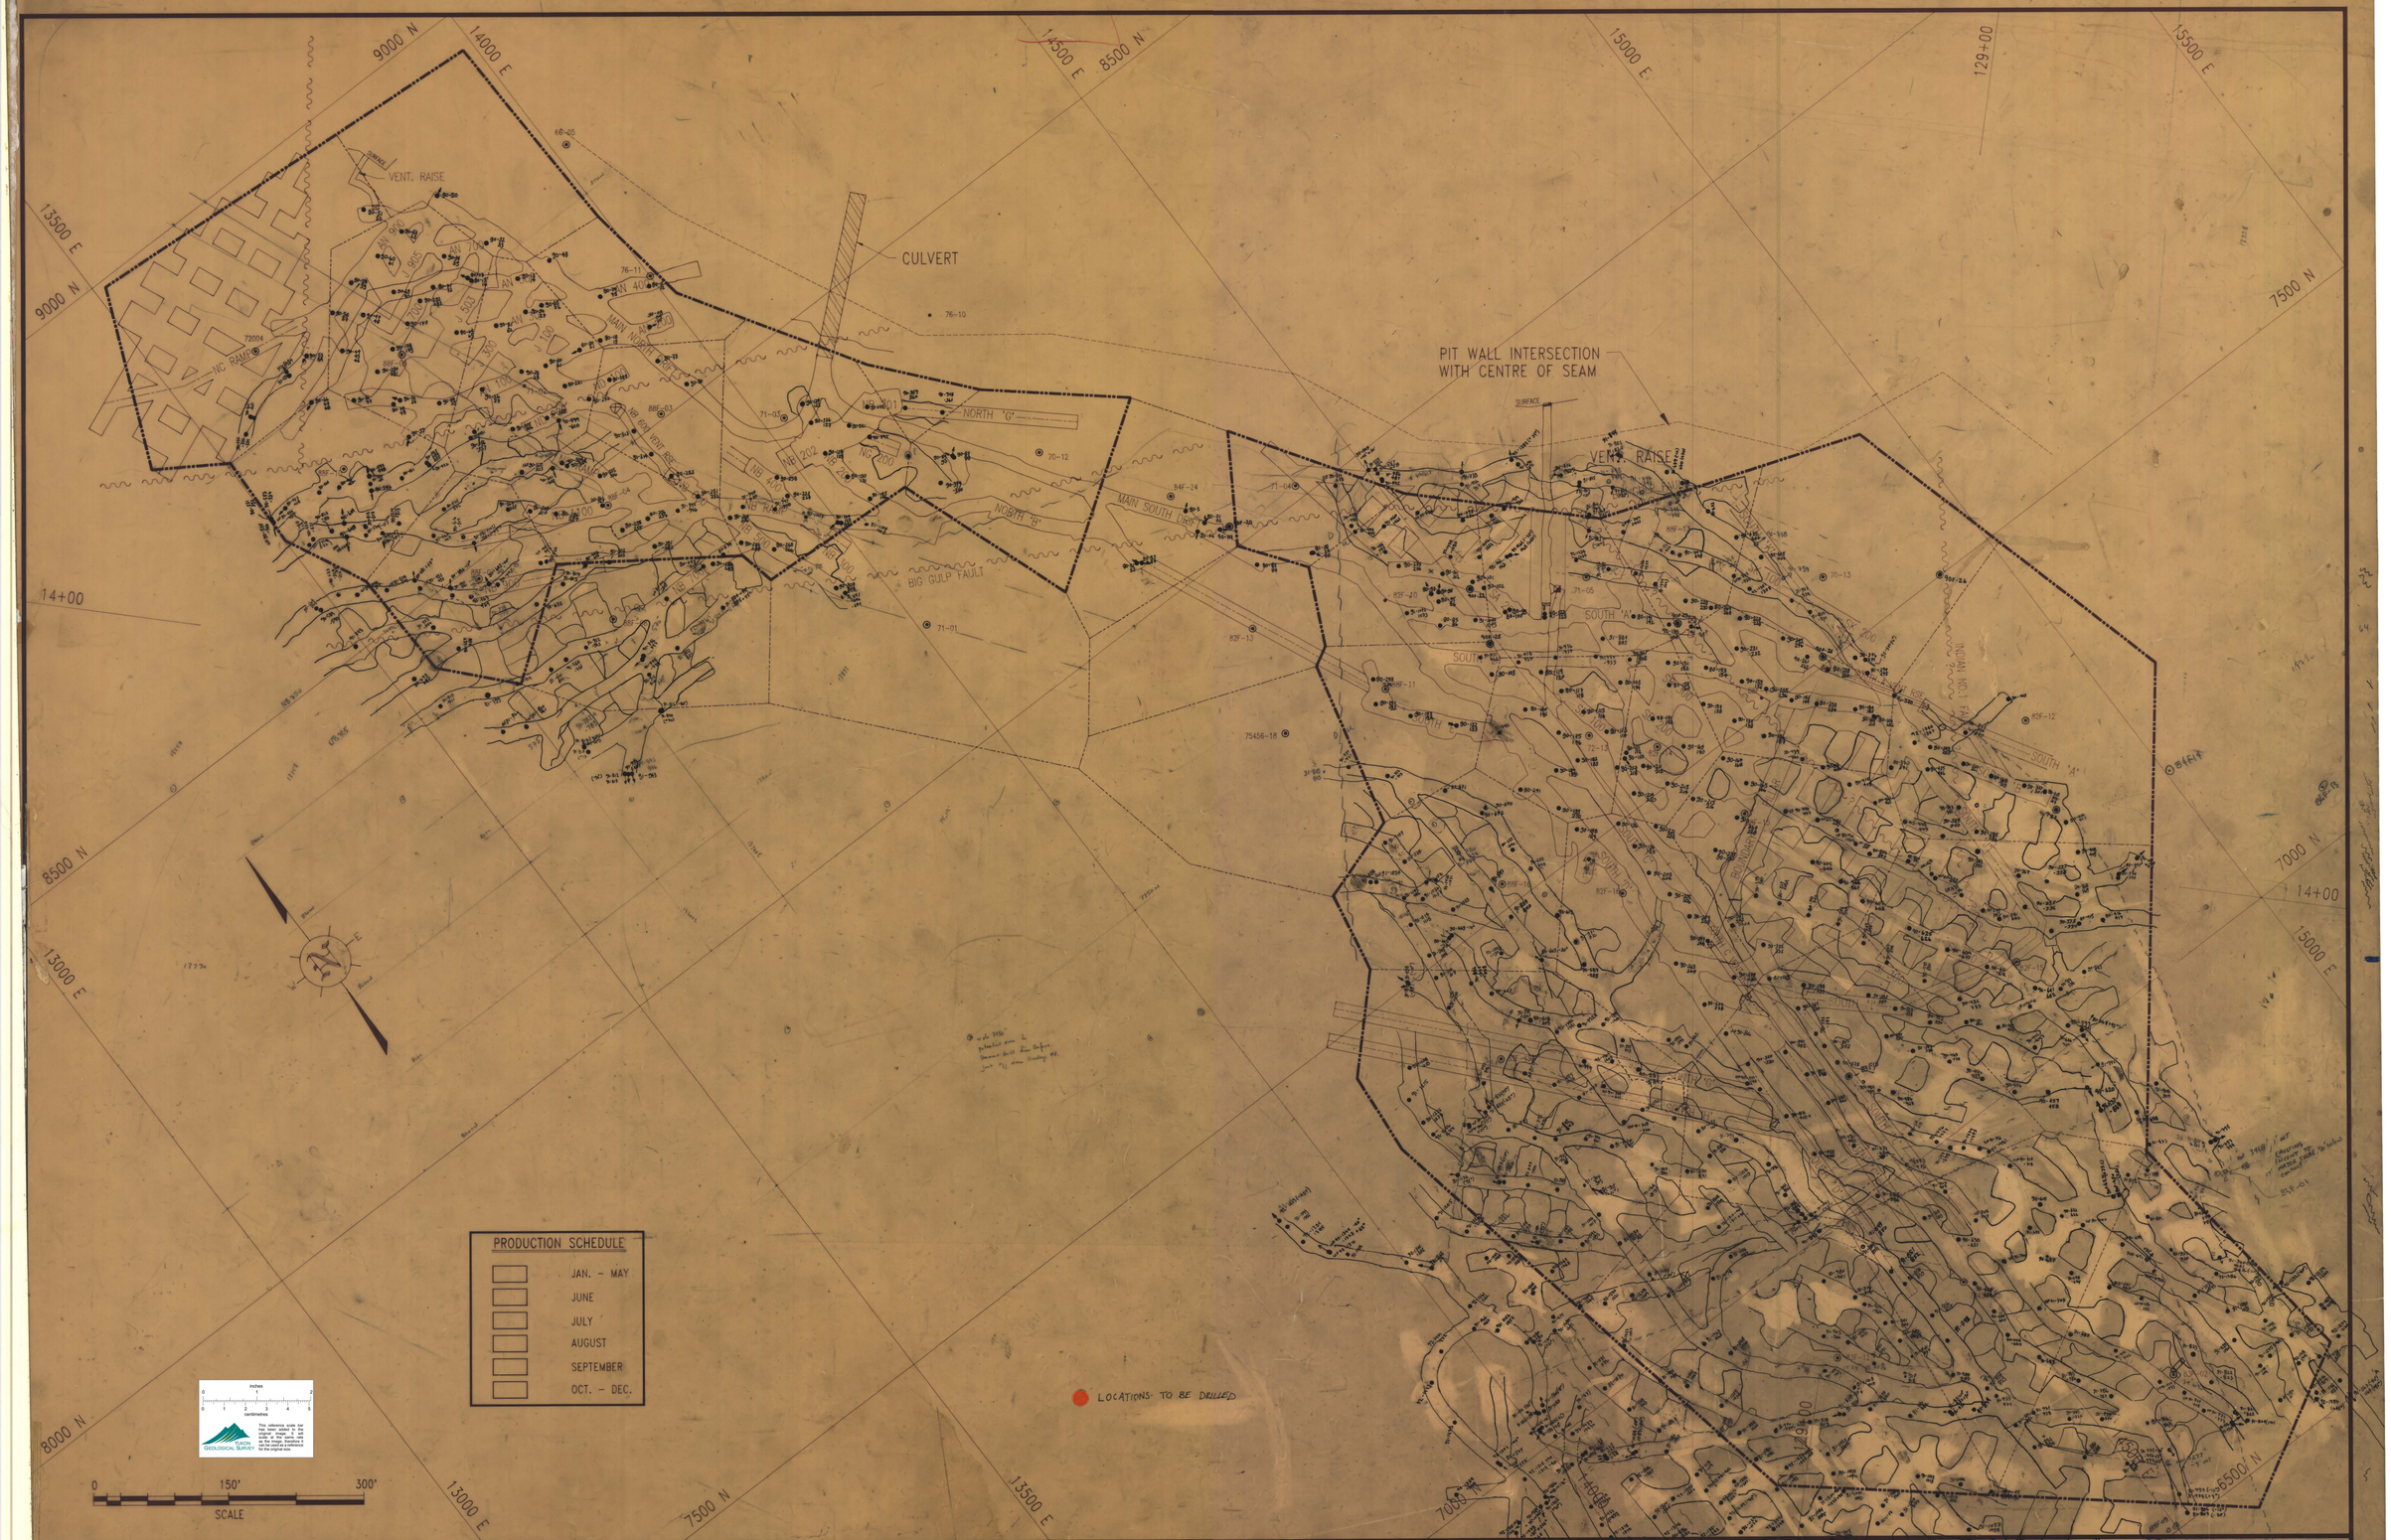

REFERENCE DRAWING	NO.	DESCRIPTION OF REVISION	DATE	BY	NO.	DESCRIPTION OF REVISION	DATE	NO.
REVISED AUG. 23/90						U/G DIAMOND DRILL HOLE LOCATIONS	NOV 23/90	

SCALE:	1"=60'	DATE
DESIGNED:		
DRAWN:	E.P.	AUG. 22/90
CHECKED:		
APPROVED:		

CURRAGH RESOURCES INC.
FARO DEPOSIT
U/G DEVELOPMENT PLAN

CANADIAN MINE DEVELOPMENT
WATERLOO, ONTARIO CANADA

DWG. NO. 89-18-56 REV. 009525