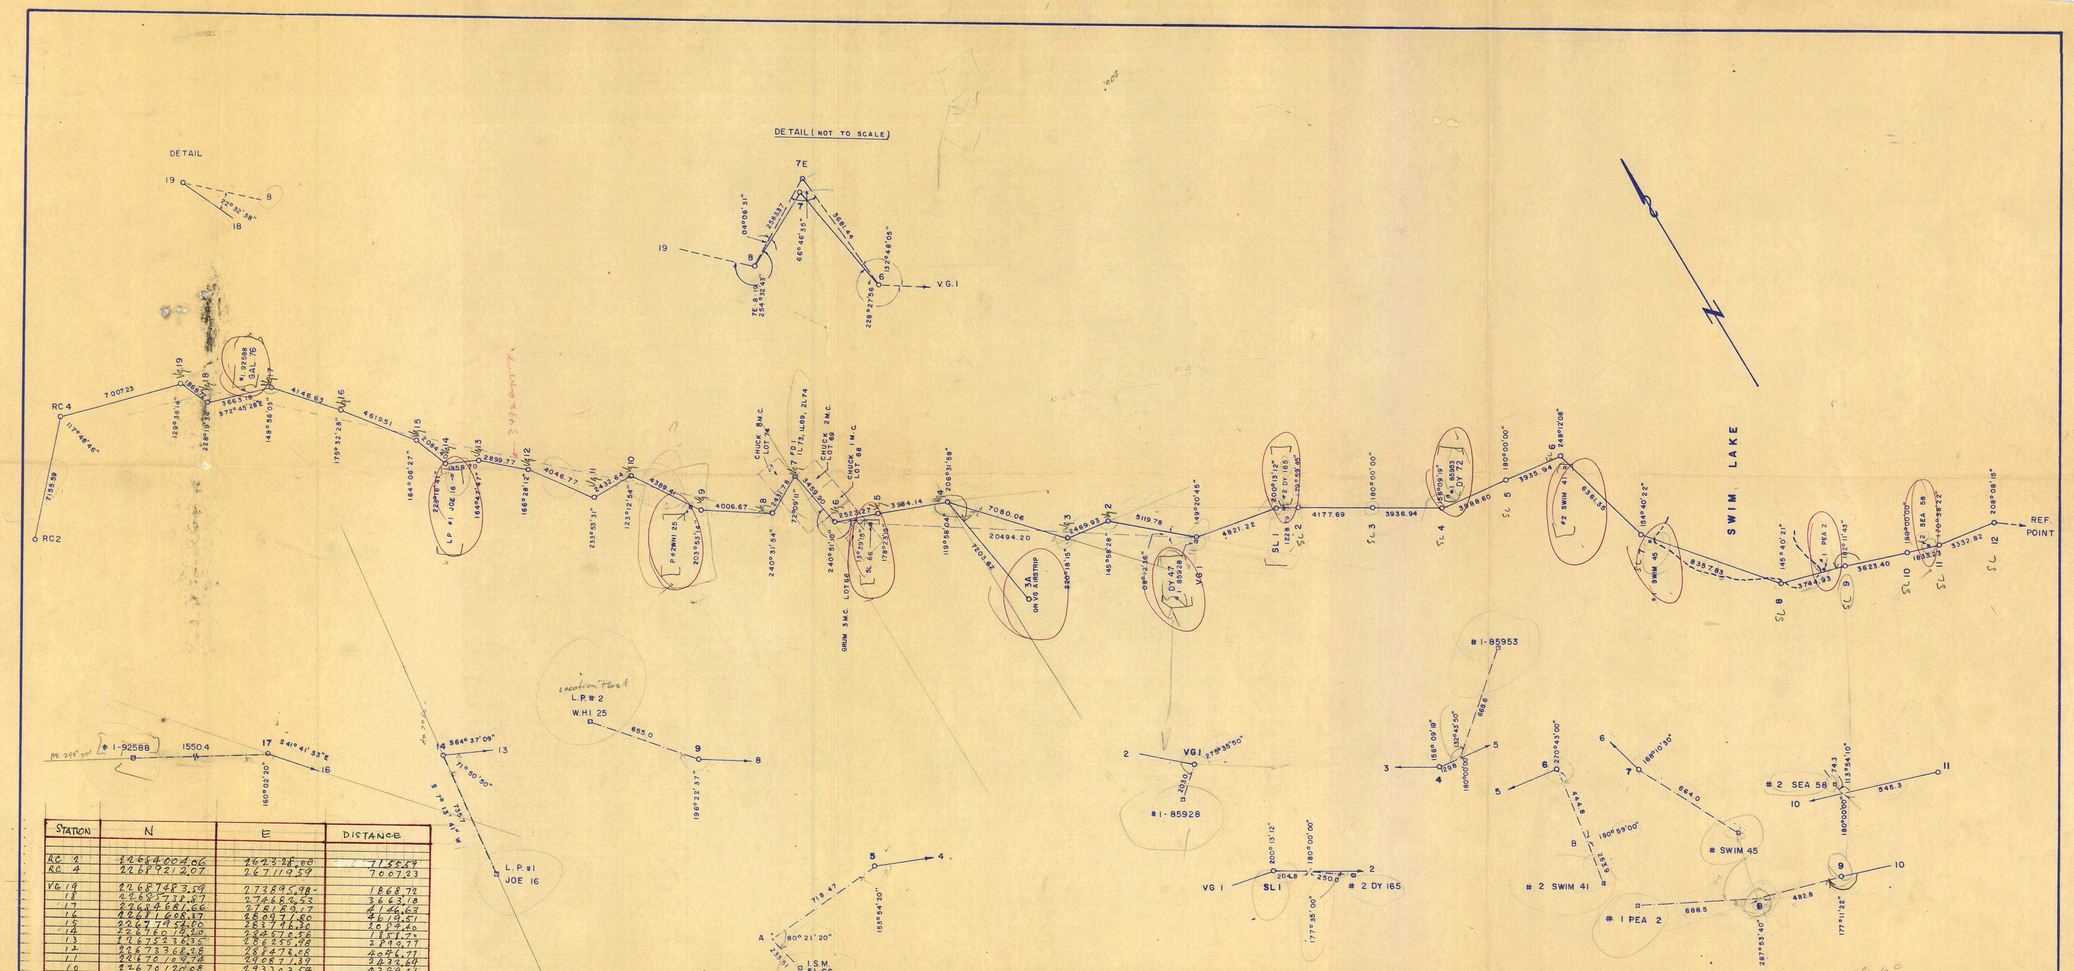

STATION	N	E	DISTANCE
RC 4	22664000.06	7623288.80	7155.89
RC 2	22687921.07	7611959	7007.23
VG 19	22687483.59	7738895.98	1868.72
18	22685793.57	7746845.53	3663.18
17	22684168.66	7761835.17	4146.63
16	22681668.37	7809971.80	4619.51
15	22677975.80	7857746.50	3094.40
14	22676019.00	7884576.56	1857.74
13	22675251.35	7896556.98	2849.77
12	22673368.08	7918478.68	4091.77
11	22670109.78	7968713.59	3033.69
10	22667120.08	7993103.74	4389.41
9	22666468.86	8037721.17	4092.67
8	22664397.71	8090893.93	2437.78
7	22665541.38	8131845.07	1459.44
6	22666218.68	8151207.61	955.157
5	22666120.18	8043133.33	3984.14
4	22667998.65	8075547.95	7586.15
3	22654593.66	8127860.90	2264.93
2	22657492.96	8152182.73	1149.78
1	22658916.82	8174761.67	8231.22
SL 1	22650072.67	8223819.16	1288.79
2	22649048.35	8228779.90	4177.69
3	22647355.27	8238748.84	3936.94
4	22645325.05	8318655.34	3968.60
5	22644859.54	8358626.34	3935.94
6	22644846.76	8397.71.03	6351.32
7	22648325.47	8406588.08	8337.85
8	22653192.30	8462466.63	3764.93
9	22656097.80	8472592.56	3623.40
10	22659801.80	8513.1.598	1833.63
11	22659.1.2.36	8550.6974	3332.82
12	22658.72.02	8583641.18	
13	22660357.97	8148721.75	
BC 1	22622078.41	8145661.29	
2	22625314.08	8154319.18	
3	22624253.74	8101713.63	
4	22668996.06	8203092.21	
5	22649328.78	8236923.23	
6	22686658.88	8321815.10	
7	22668214.57	8367767.66	
8	22649178.65	8315431.53	
9	22650005.29	8332571.11	
10			
11			
12			
13	22653761.77	8359044.44	
14	22654612.03	8360682.82	
15	22655146.44	8362952.08	
16	22655669.37	8376228.88	
17	22657149.23	8611282.82	
18			
19	22658243.67	8148888.29	

LEGEND

MONUMENT ARE MARKED BY AN OLD PATTERN IRON POST PROTECTED BY A 4"x 4"x 4' PAINTED RED AND SUPPORTED BY A STONED MOUNT.

DISTANCES MEASURED BY GEODIMETER

BEARINGS ARE DEPENDENT ON FUTURE OBSERVATIONS.

DISTANCES ARE NOT REDUCED TO MEAN SEA LEVEL.

CLAIM POSTS ARE LOCATED AS SHOWN AND NO ATTEMPT WAS MADE TO DETERMINE PRIORITY OR VALIDITY.

DETAILS OF TIES TO CLAIM POSTS ARE SHOWN IN SCALE: 1"= 400'

inches 0 1 2
centimetres 0 1 2 3 4 5

YUKON GEOLOGICAL SURVEY

This reference scale bar has been added to the original image. It will scale at the same rate as the image, therefore it can be used as a reference for the original size.

ANVIL MINING CORP.

WHITEHORSE

SKETCH PLAN SHOWING SURVEY CONTROL MONUMENTS IN SWIM LAKE - VANGORDA AREA

SURVEYED BY WHITEHORSE, HOSFORD & IMPEY LTD.

DATE: 15 JAN. '68
SCALE: 1" = 4000'
DRAWN BY: A.M.

DRAWING No. WB-802

DATE PRINTED 016054