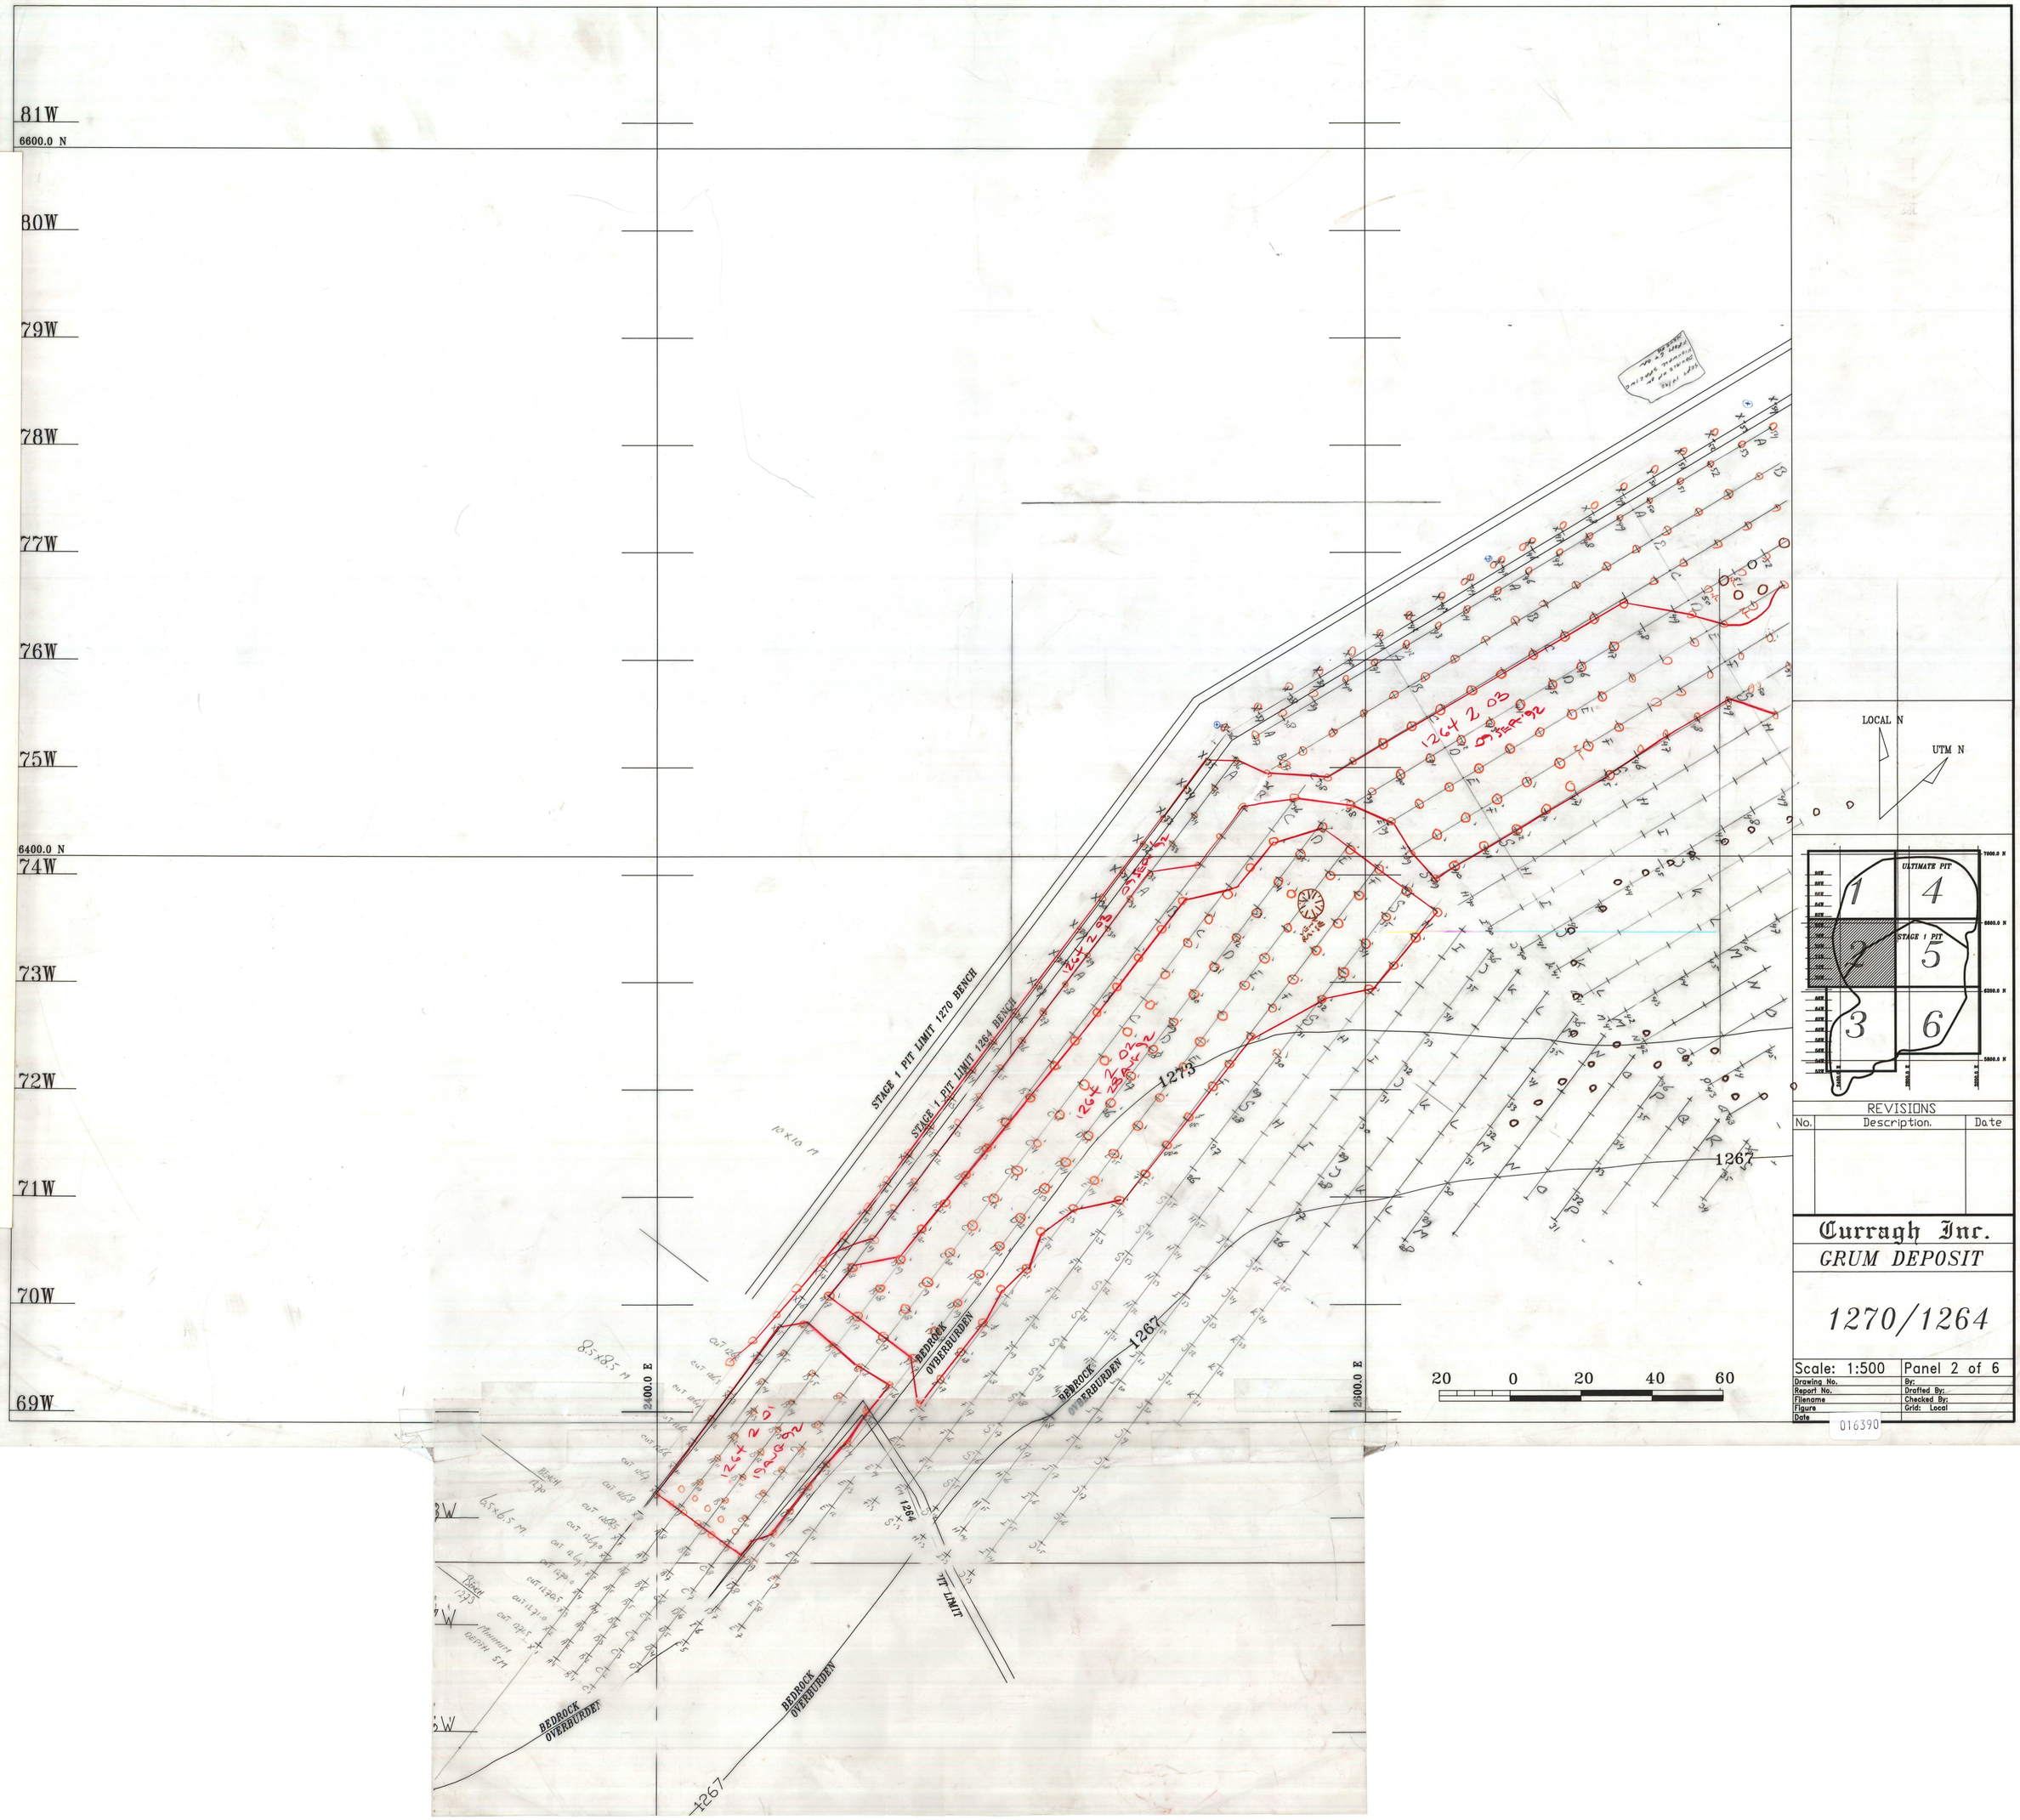
81W
80W
79W
78W
77W
76W
75W
74W
73W
72W
71W
70W
69W
6600.0 N
6400.0 N
2400.0 E
2600.0 E
STAGE 1 PIT LIMIT 1270 BENCH
STAGE 1 PIT LIMIT 1264 BENCH
BEDROCK
OVERBURDEN
1273
1267
1264
PIT LIMIT
20 0 20 40 60
LOCAL N
UTM N
ULTIMATE PIT
STAGE 1 PIT
1
2
3
4
5
6
7000.0 N
6500.0 N
6000.0 N
5500.0 N
REVISIONS
No.
Description.
Date
Curragh Inc.
GRUM DEPOSIT
1270/1264
Scale: 1:500
Panel 2 of 6
Drawing No.
Report No.
Filename
Figure
Date
By:
Drafted By:
Checked By:
Grid: Local
016390
REF. OF DRAWING No. GRUM
DETAILS 1264 — PANEL 2.