VANGORDA ULTIMATE PIT STATUS

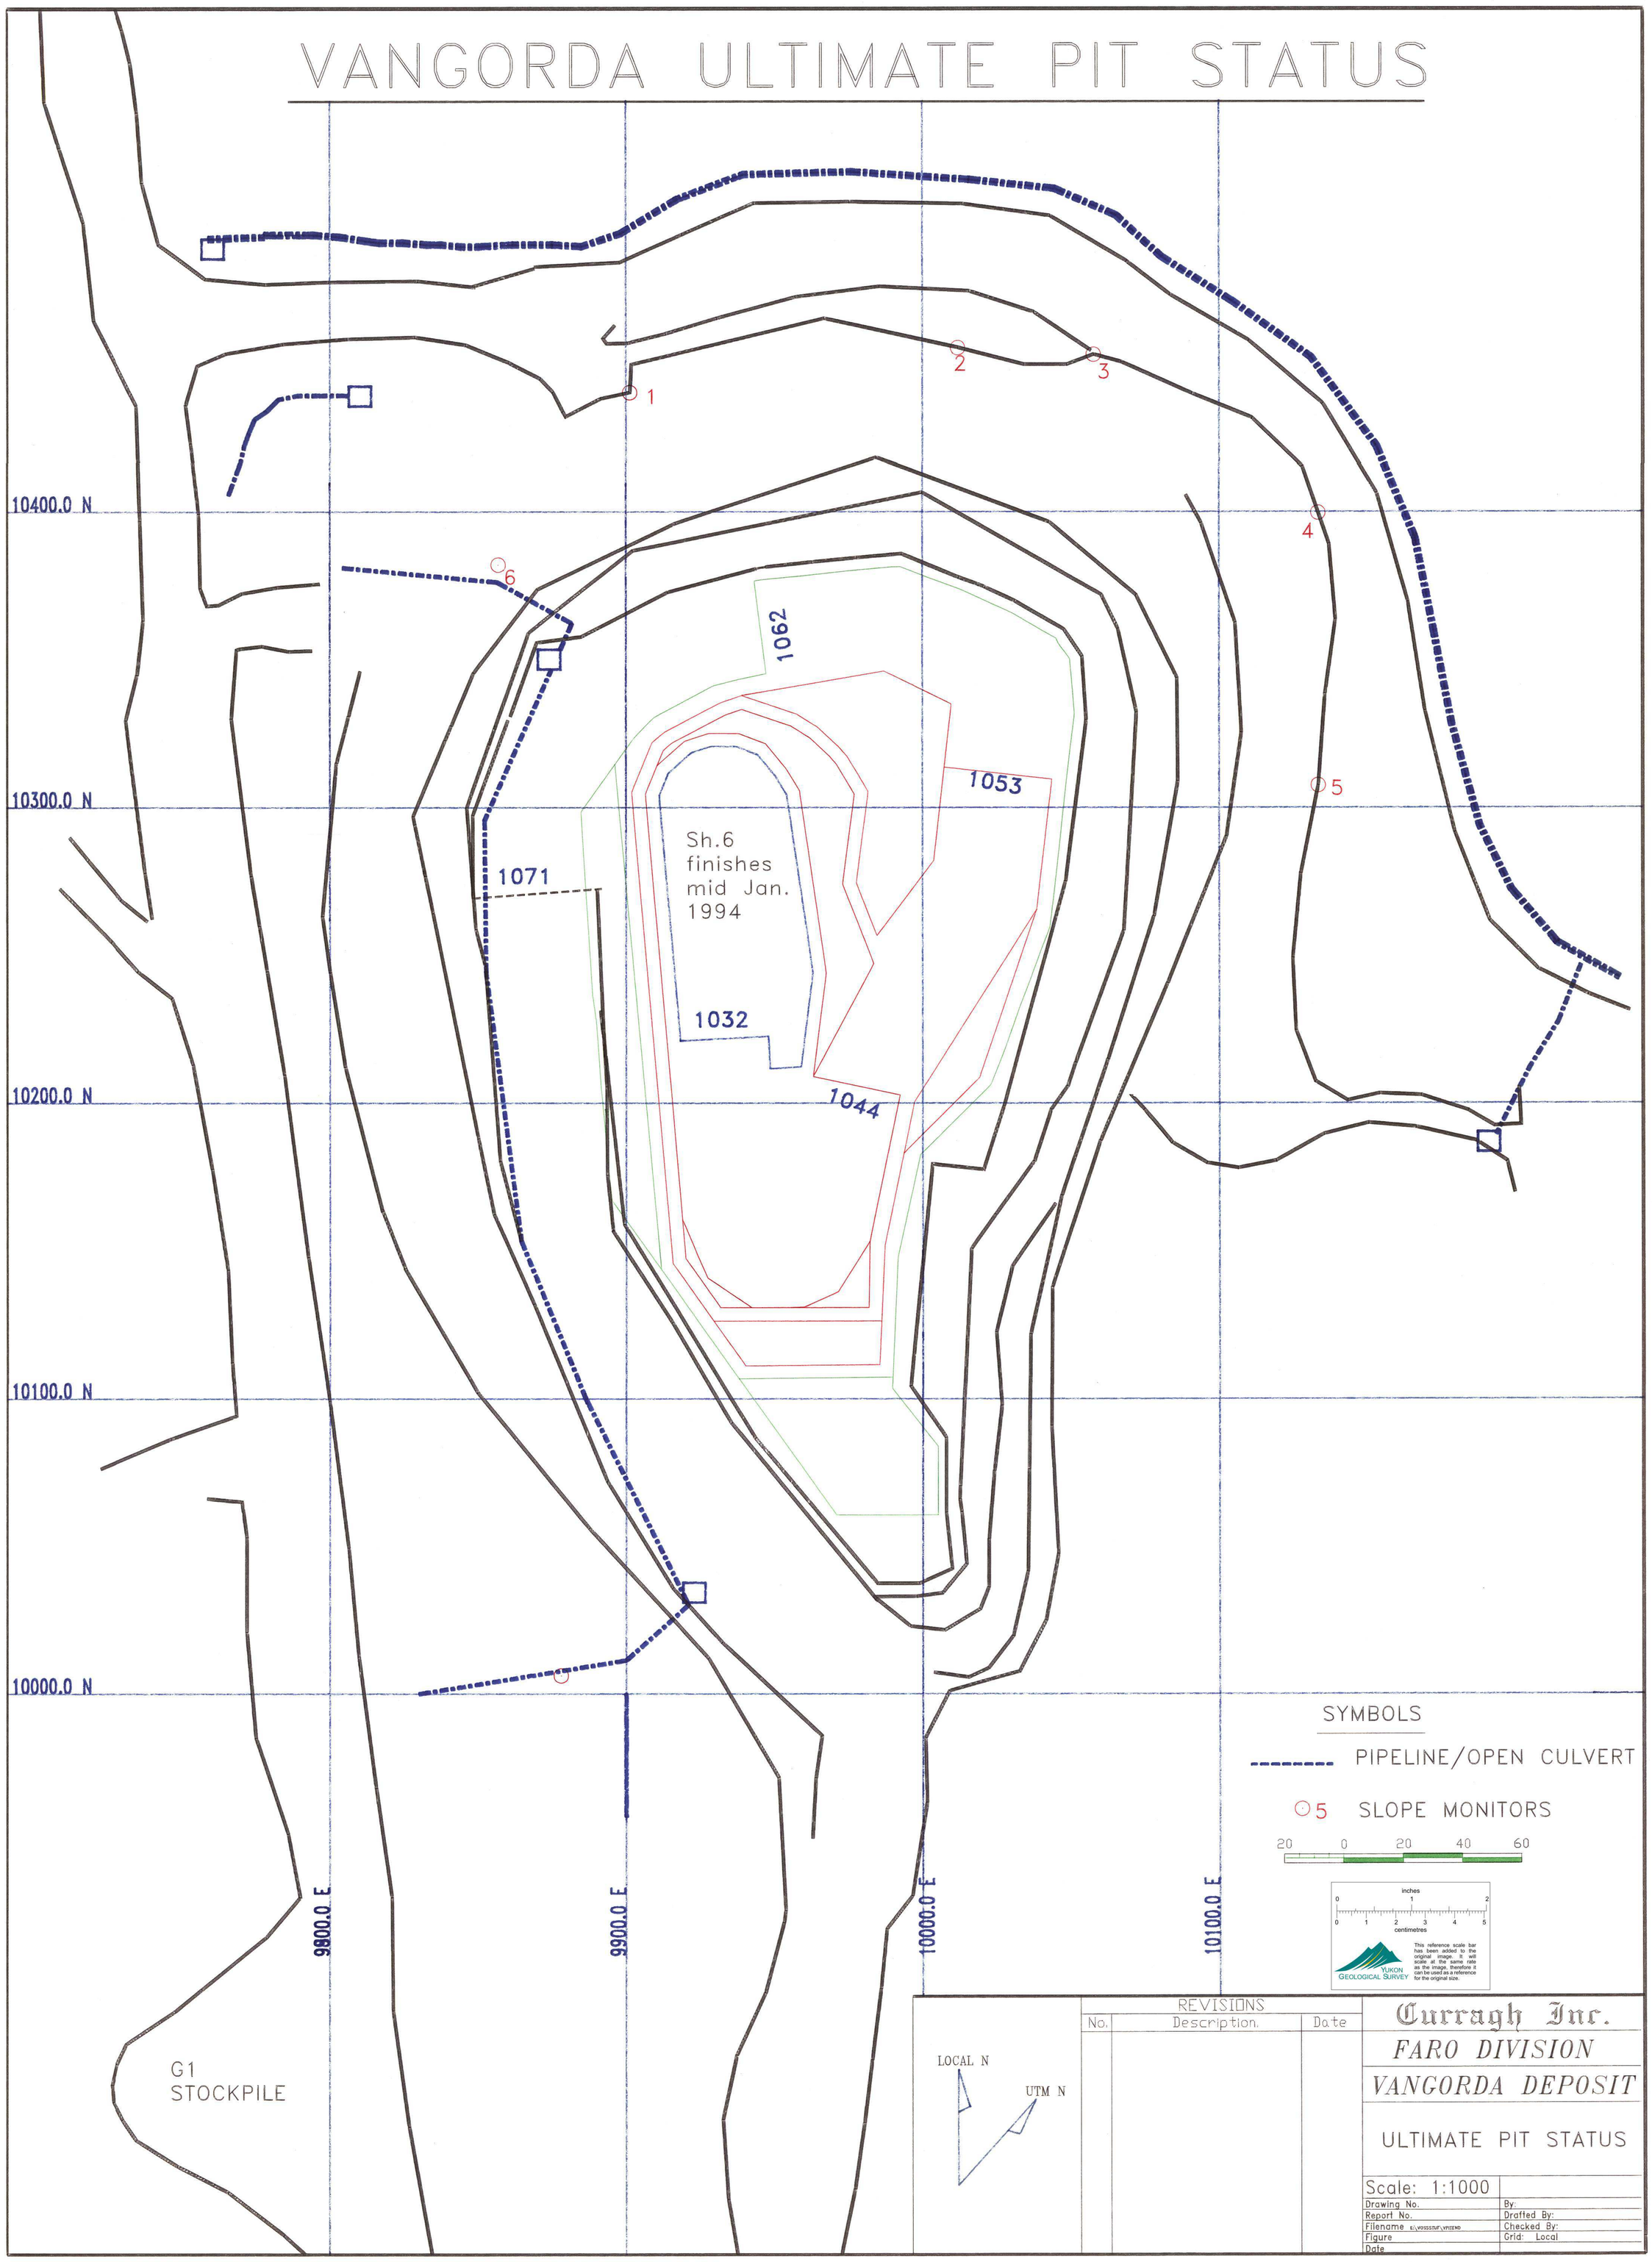

REVISIONS		
No.	Description.	Date

Curragh Inc.

FARO DIVISION

VANGORDA DEPOSIT

ULTIMATE PIT STATUS

Scale: 1:1000	
Drawing No.	By:
Report No.	Drafted By:
Filename E:\VOSSSTUF\VPITEND	Checked By:
Figure	Grid: Local
Date	

016880