CANADA LANDS SURVEYS RECORDS
5 5 6 7 0
Date 8 SEPTEMBER 1969

FIELD NOTES
OF
CONNECTIONS TO MINERAL CLAIMS
FROM
VANGORDA CONTROL SURVEY
NEAR
ROSS RIVER, Y.T.

SCALE 1 INCH = 400 FEET

BY PAUL S. WHITE, D. L. S.

1966 - 1967 - 1968

THIS SURVEY WAS PERFORMED BETWEEN

OCTOBER, 1966 AND MARCH, 1968

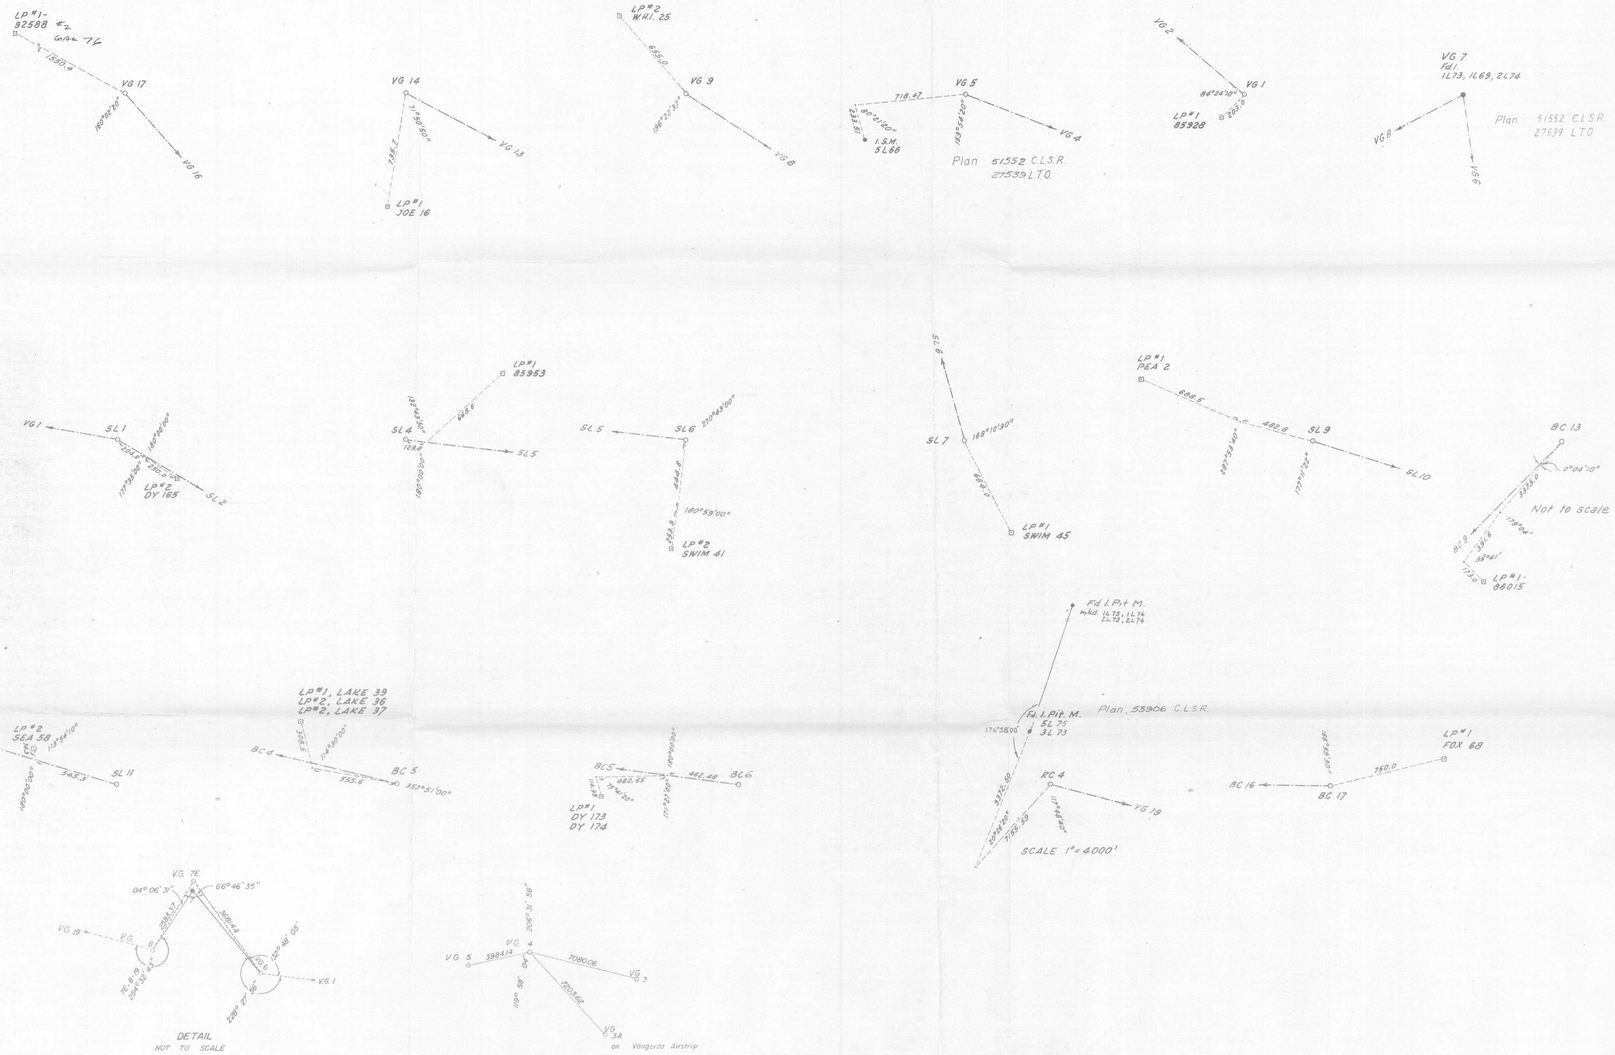

LEGEND

Old Pattern Iron Posts placed ○ found ●

Claim Corner Location Posts shown thus ⊡

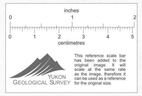

I, Paul S. White of the City of Whitehorse, Y.T. Dominion Land Surveyor, make oath and say that I have in my own proper person, according to law and the instructions of the Surveyor General of Canada Lands, faithfully and correctly executed the survey shown by this plan and field notes, and that the said plan and field notes are correct and true to the best of my knowledge and belief. SO HELP ME GOD.

Paul S. White
Dominion Land Surveyor

Sworn before me at Whitehorse, Y. T. this 20 day of March, 1968 A. D.

Commissioner for oaths in and for the Yukon Territory.

019138