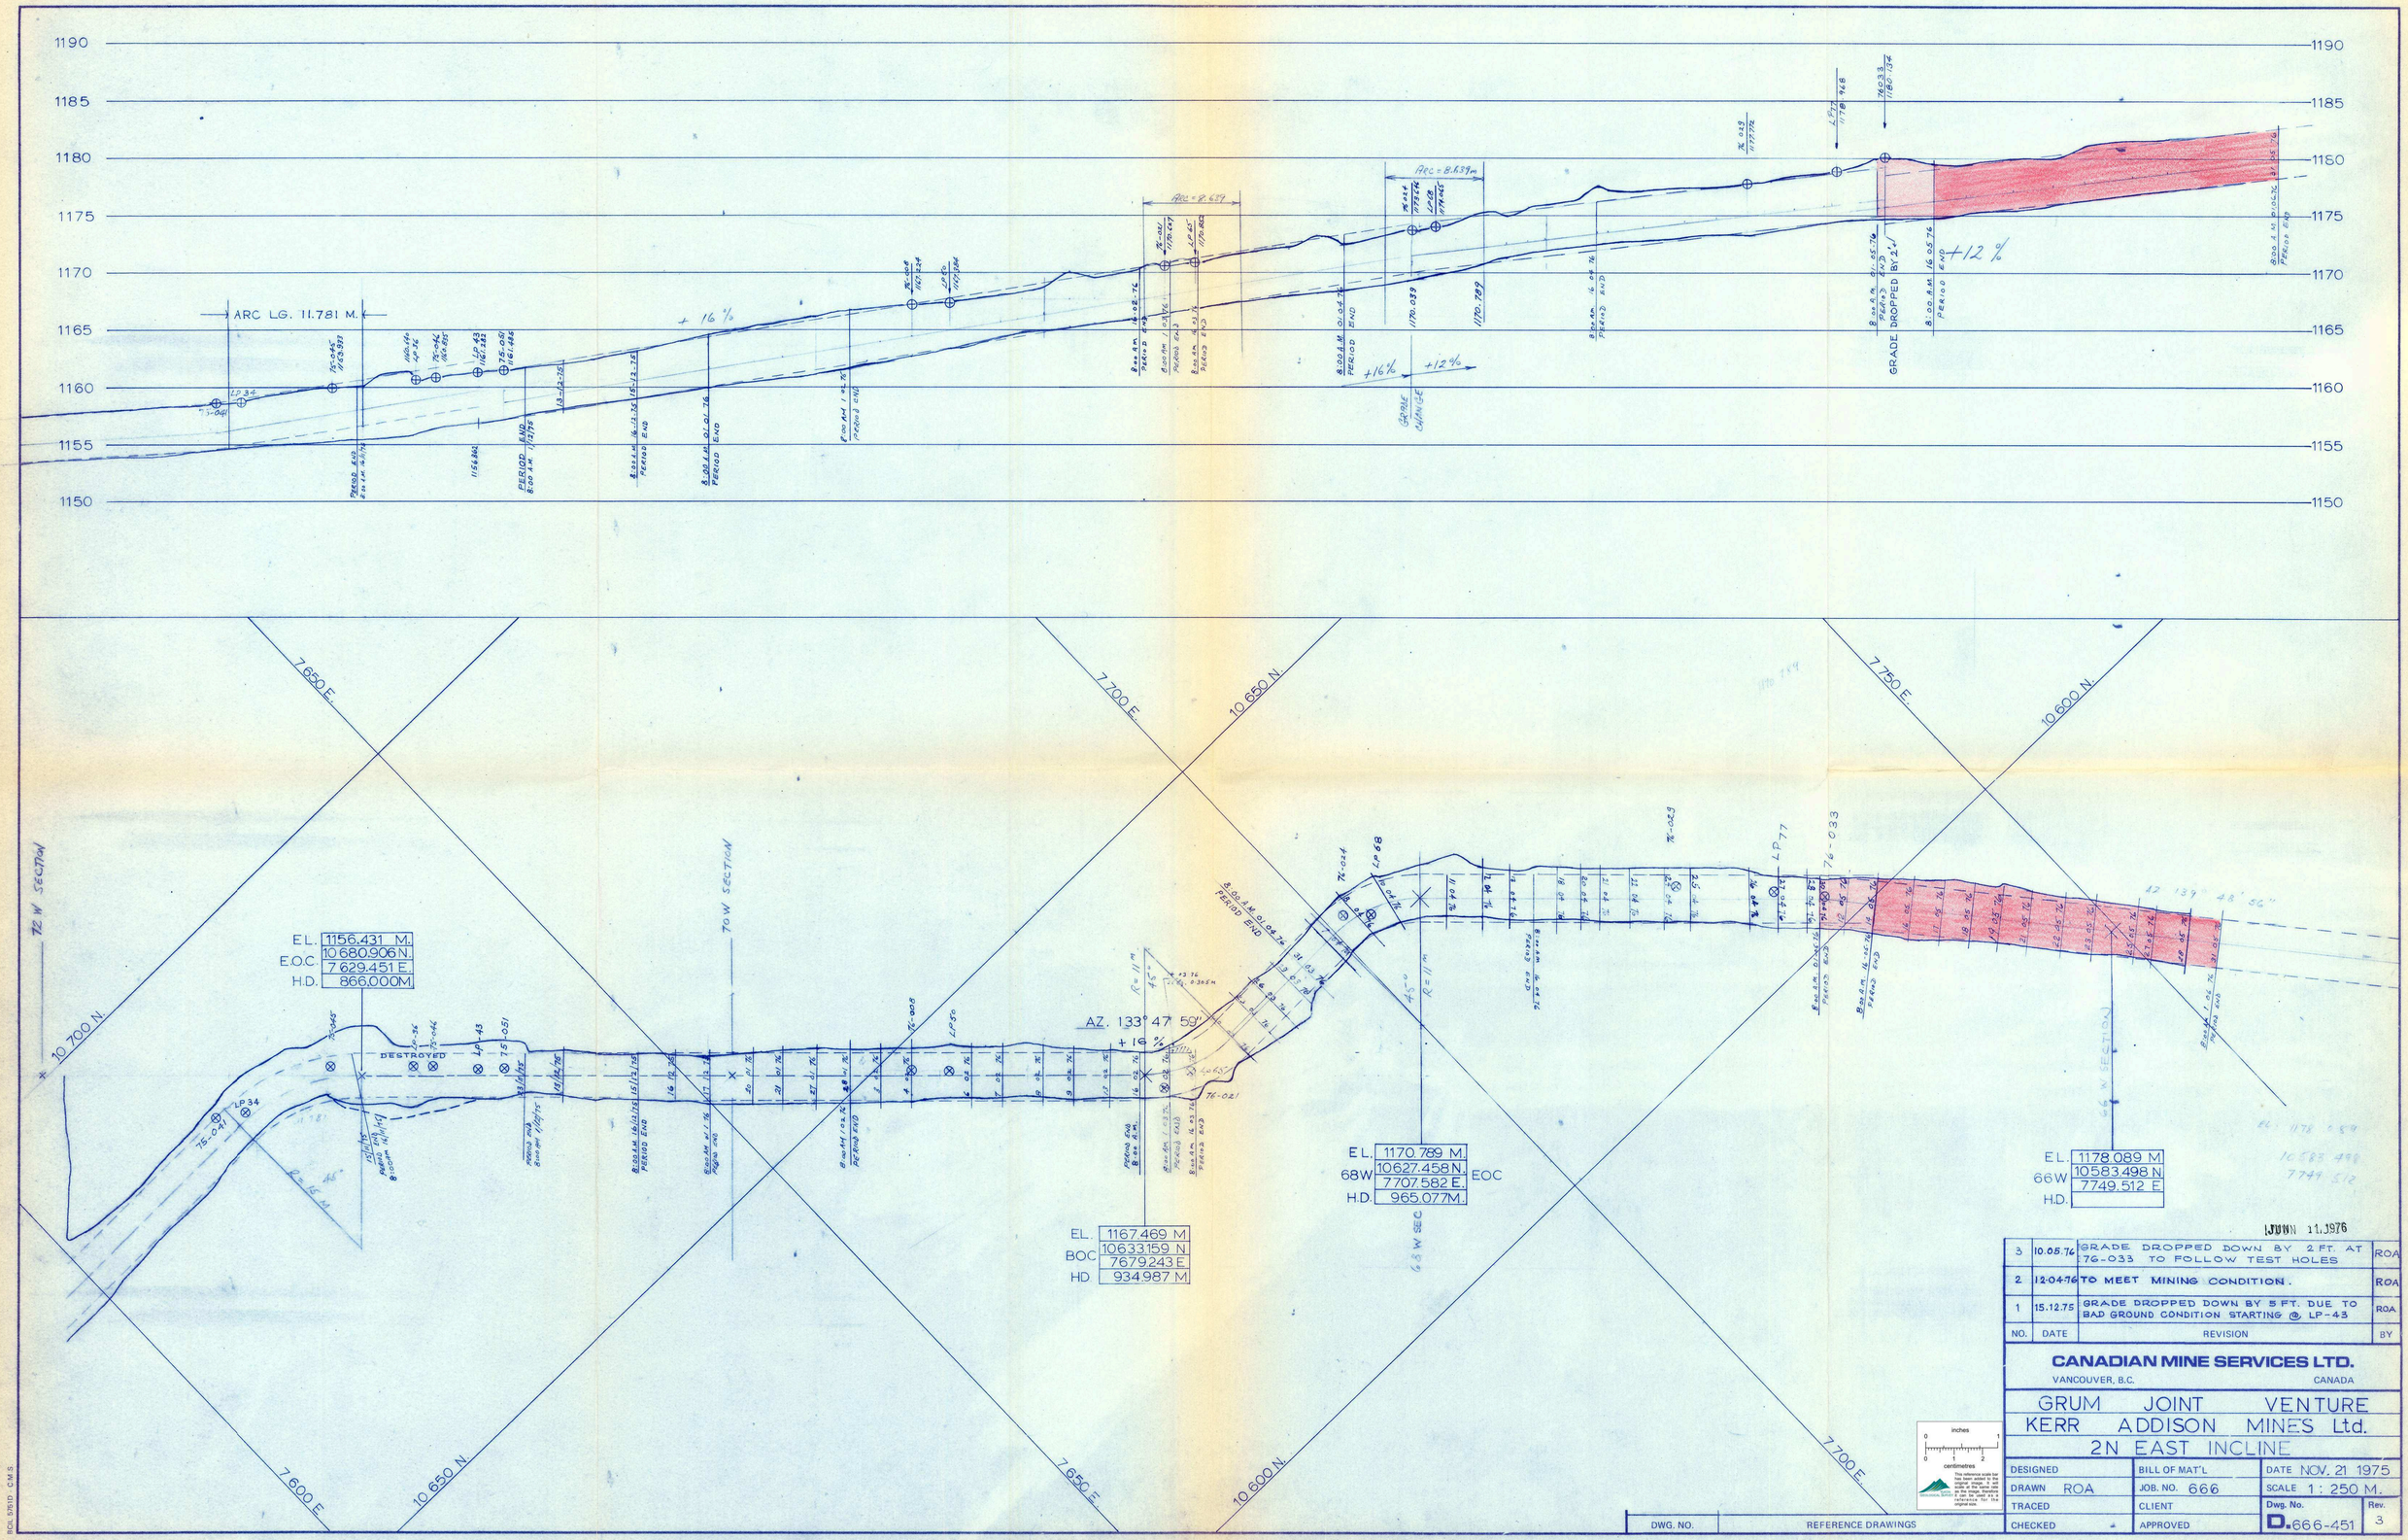
1190
1185
1180
1175
1170
1165
1160
1155
1150
ARC LG. 11.781 M.
+ 16 %
+12 %
GRADE DROPPED BY 2'
ARC = 8.639m
ARC = 8.654
+16%
+12%
GRADE CHANGE
1170.039
1170.789
PERIOD END
7650 E.
7700 E.
7750 E.
7600 E.
10 700 N.
10 650 N.
10 600 N.
72 W SECTION
70 W SECTION
68 W SEC
66 W SECTION
EL. 1156.431 M.
E.O.C 10 680.906 N.
7 629.451 E.
H.D. 866.000M
DESTROYED
AZ. 133° 47' 59"
+16 %
EL. 1167.469 M.
BOC 10633.159 N.
7679.243 E.
HD 934.987 M.
EL. 1170.789 M.
68W 10627.458 N. EOC
7707.582 E.
H.D. 965.077M.
EL. 1178.089 M.
66W 10583.498 N.
7749.512 E.
JUN 11 1976
3 10.05.76 GRADE DROPPED DOWN BY 2 FT. AT 76-033 TO FOLLOW TEST HOLES ROA
2 12.04.76 TO MEET MINING CONDITION. ROA
1 15.12.75 GRADE DROPPED DOWN BY 5 FT. DUE TO BAD GROUND CONDITION STARTING @ LP-43 ROA
NO. DATE REVISION BY
CANADIAN MINE SERVICES LTD.
VANCOUVER, B.C. CANADA
GRUM JOINT VENTURE
KERR ADDISON MINES Ltd.
2N EAST INCLINE
DESIGNED
DRAWN ROA
TRACED
CHECKED
BILL OF MAT'L
JOB. NO. 666
CLIENT
APPROVED
DATE NOV. 21 1975
SCALE 1 : 250 M.
Dwg. No. D.666-451
Rev. 3
DWG. NO.
REFERENCE DRAWINGS
inches
centimetres
This reference scale bar was added to this original image. It will scale at the same rate as the image, which means it can be used as a ruler for the original size.
BCL 5751D C.M.S.

019558