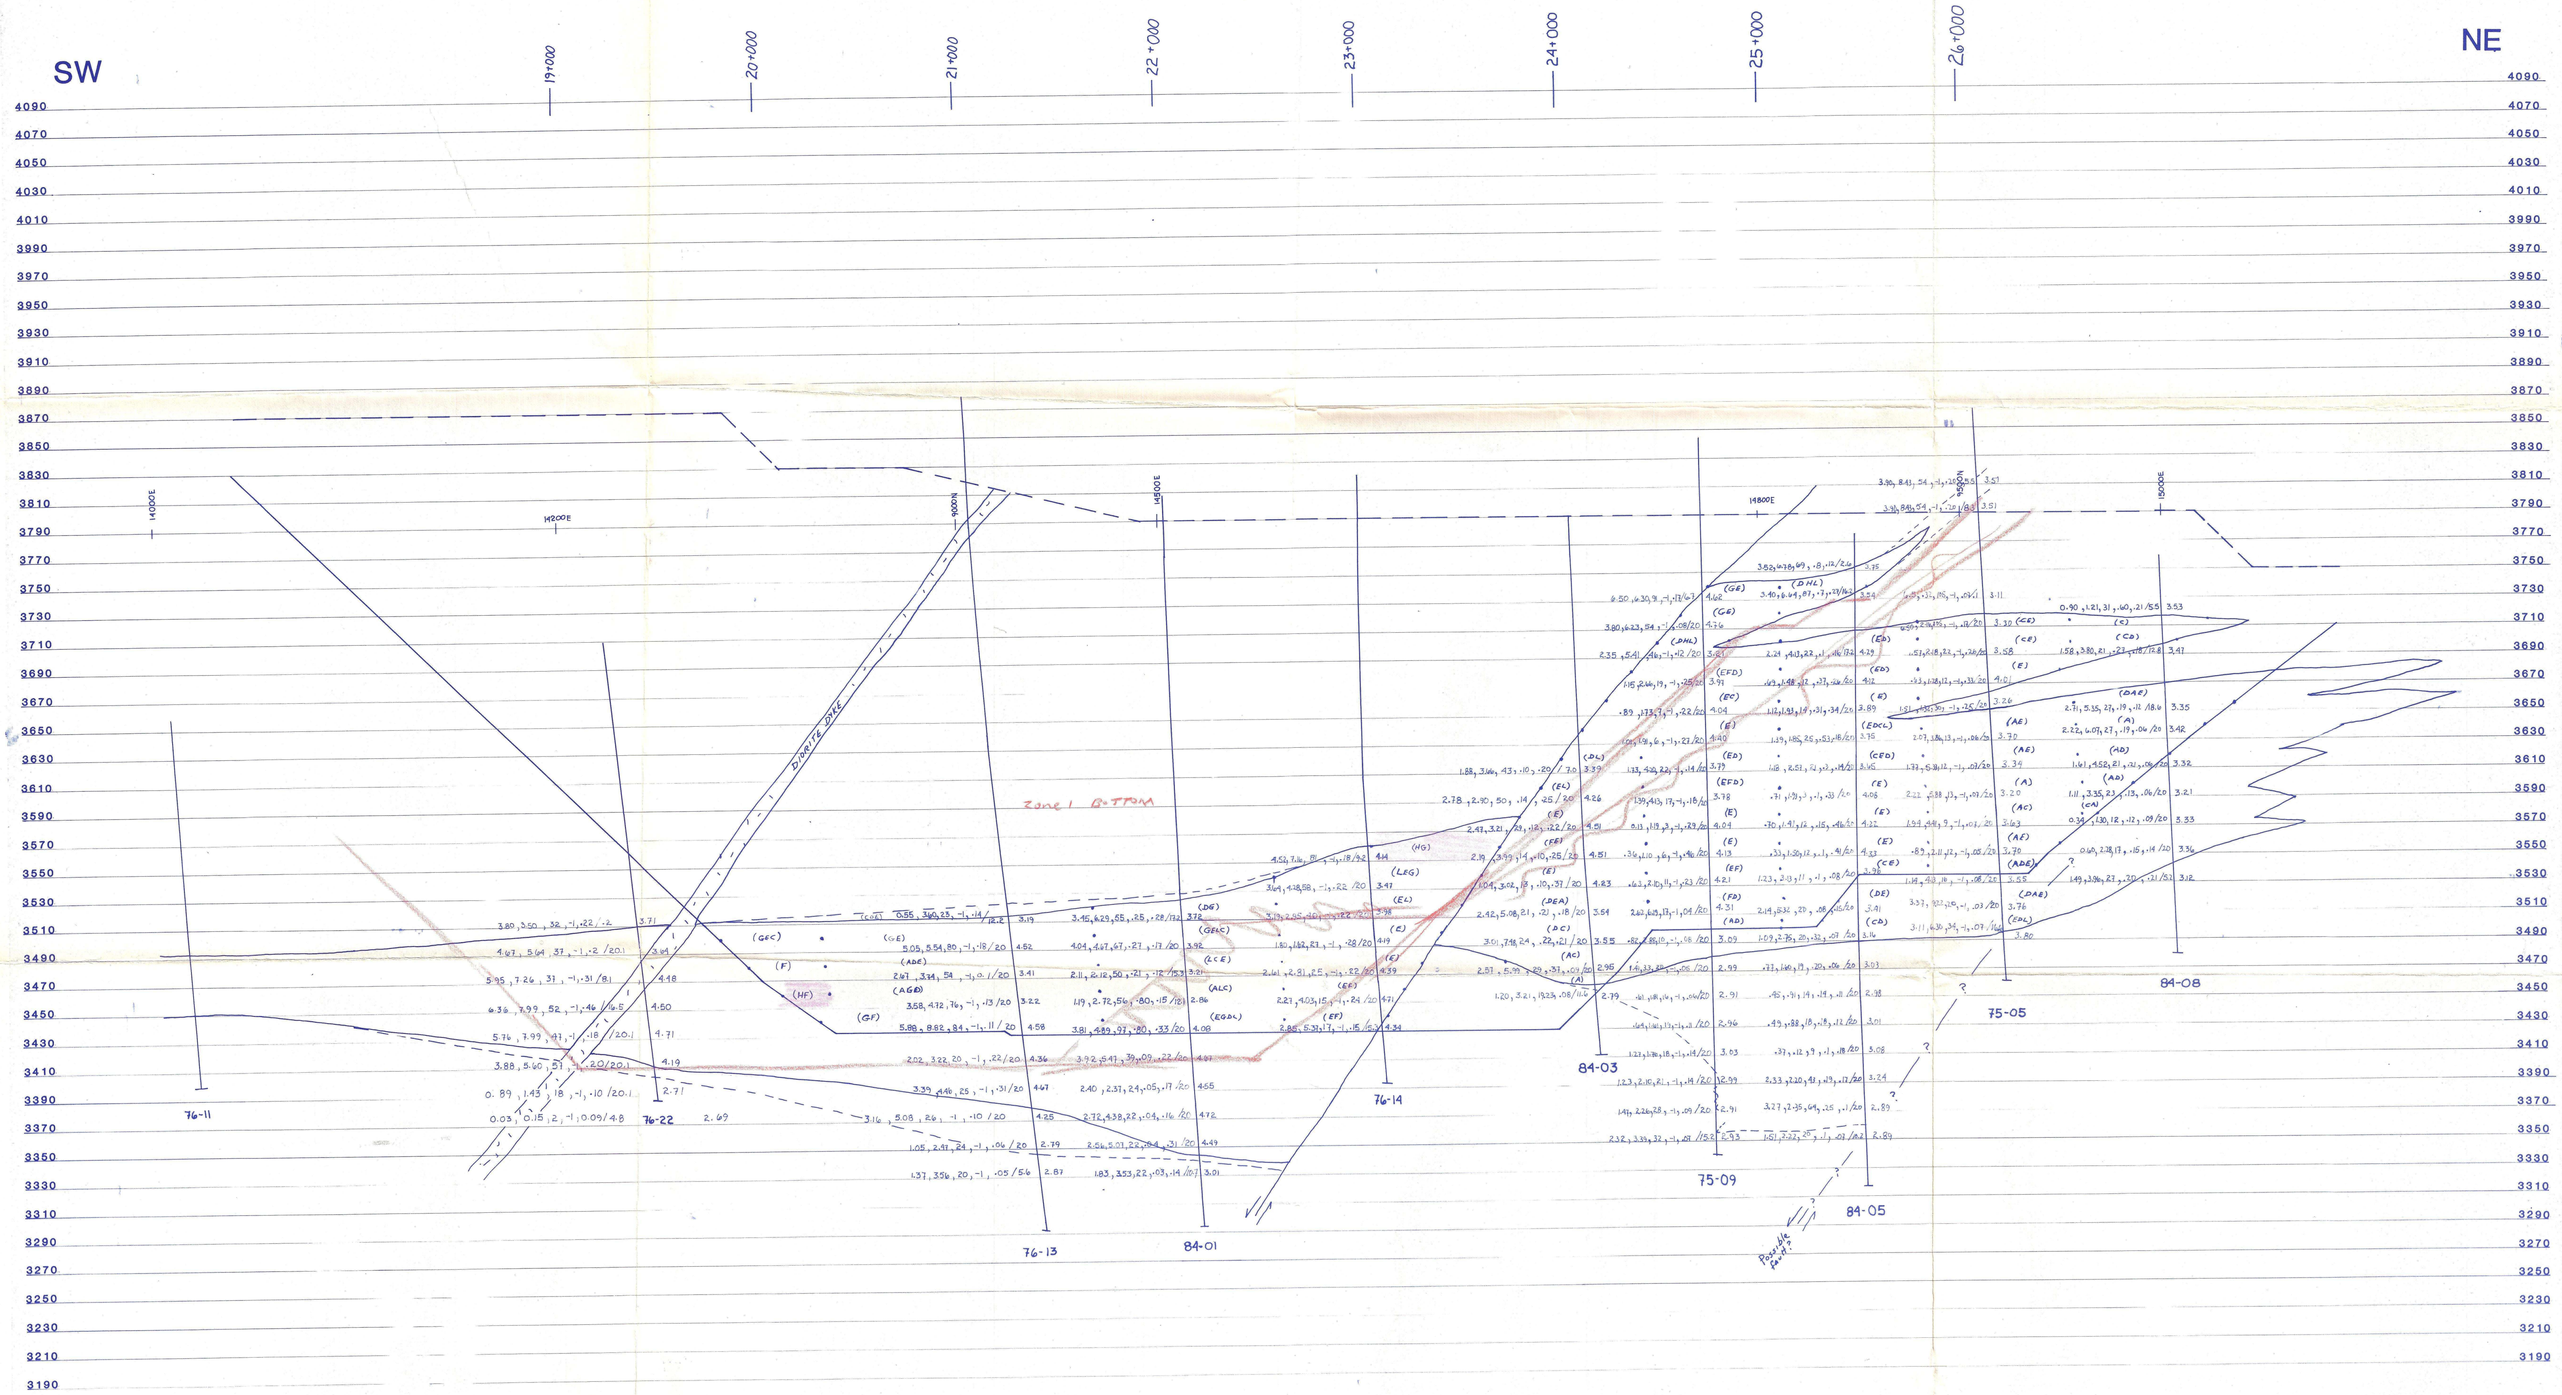

CYPRUS ANVIL MINING CORPORATION
FARO DEPOSIT
PHASE "A" AREA
CROSS SECTION 119 + 000

HORIZONTAL AND VERTICAL SCALE 1" = 50'
MINE ELEVATION DATUM

SEPT. 1985
REVISED:

DESIGNED BY GJ

DRAWN BY FMS

019941