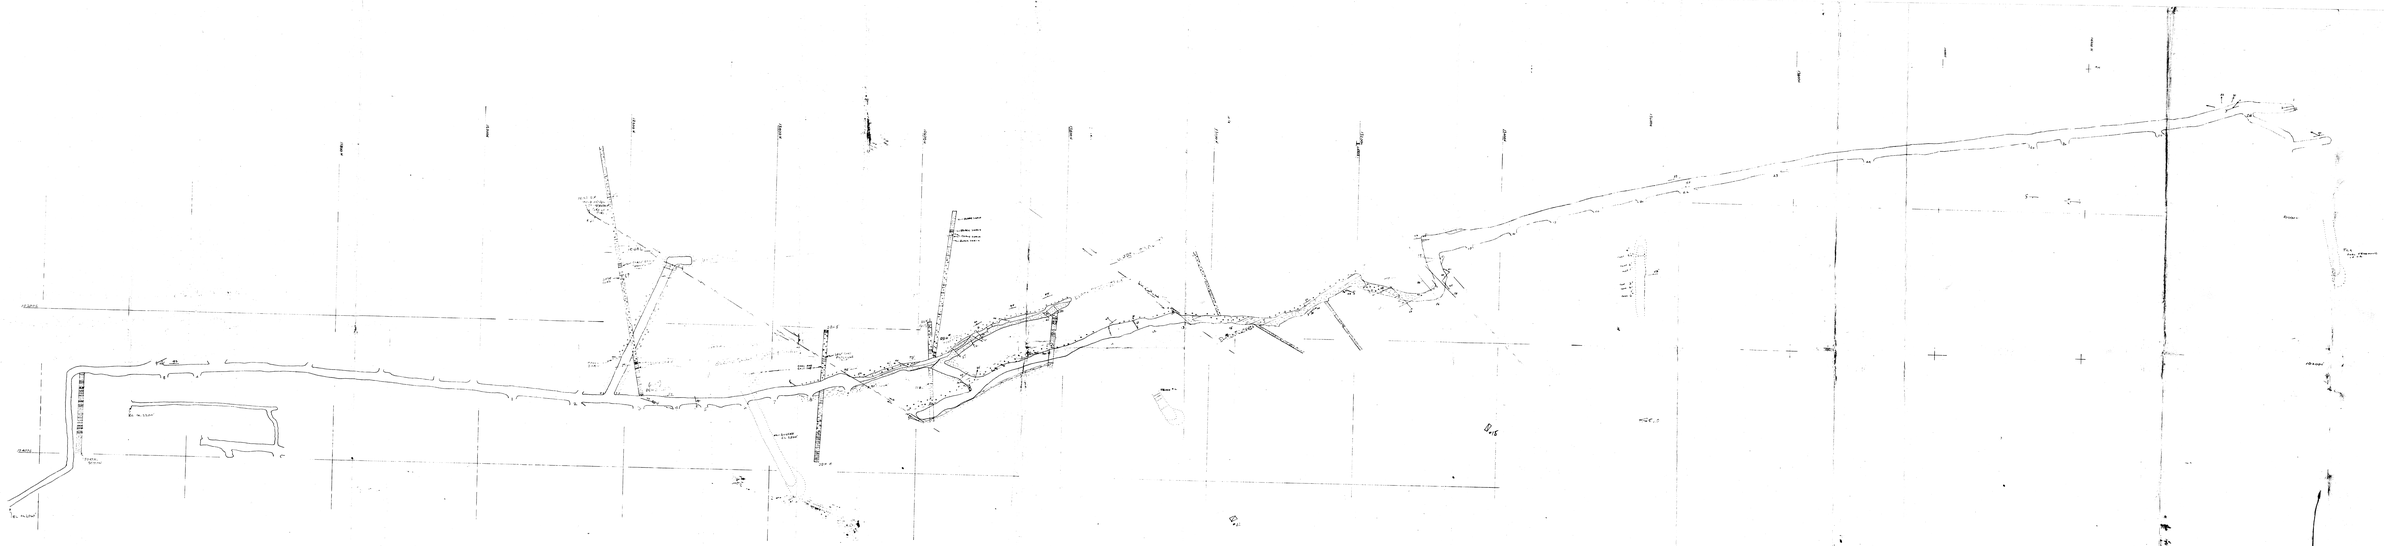

ANVIL MINING CORP.

TANTALUS BUTTE COAL MINE
COMPOSITE PLAN OF WORKING AREA

REVISED	BY	REVISED	BY	REVISED	BY

DATE: MAY 1973
SCALE: 1" = 40'
DRAWN: A.W.
DWG. No. WB-171A
FILE: CAMACKS

5 2148
10 2077
71

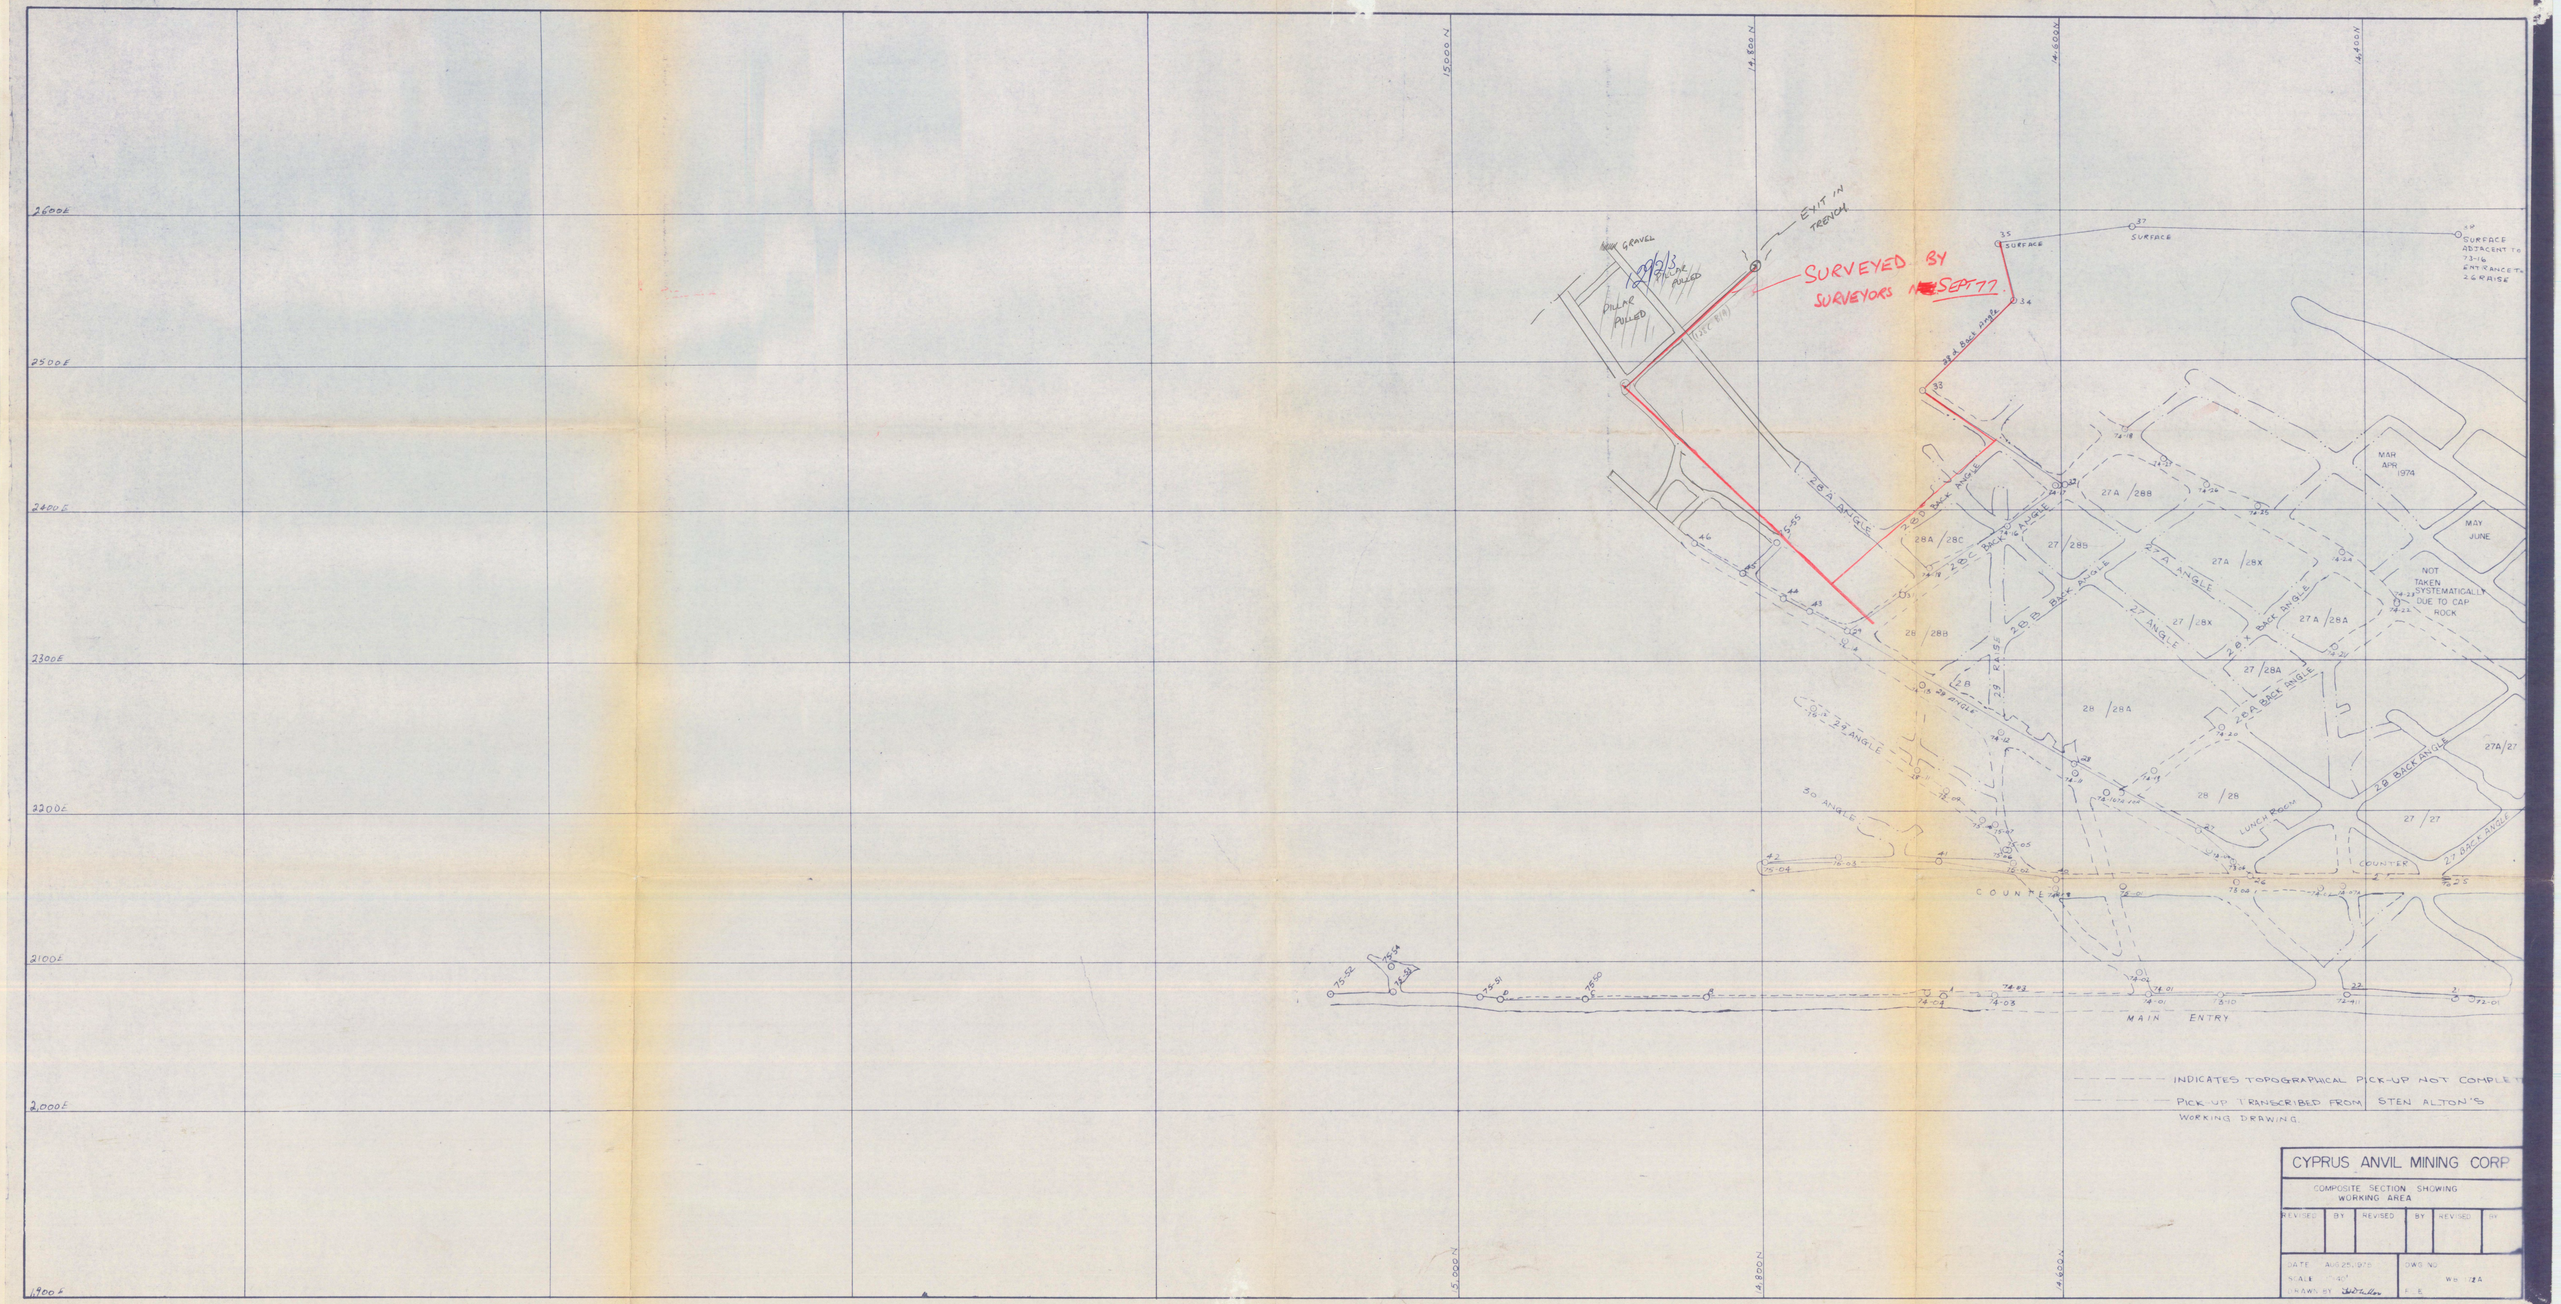
2600E
2500E
2400E
2300E
2200E
2100E
2,000E
1,900E
15,000 N
14,800 N
14,600 N
14,400 N
5,000 N
4,800 N
4,600 N
EXIT IN TRENCH
SURVEYED BY SURVEYORS IN SEPT 77
PILLAR PULLED
SURFACE
SURFACE ADJACENT TO 73-16 ENTRANCE TO 26 RAISE
28A BACK ANGLE
28B BACK ANGLE
28C BACK ANGLE
28 BACK ANGLE
27 BACK ANGLE
27A BACK ANGLE
27B BACK ANGLE
27A ANGLE
27 ANGLE
25 ANGLE
30 ANGLE
MAR APR 1974
MAY JUNE
NOT TAKEN SYSTEMATICALLY DUE TO CAP ROCK
LUNCH ROOM
COUNTER
MAIN ENTRY
INDICATES TOPOGRAPHICAL PICK-UP NOT COMPLETE
PICK-UP TRANSCRIBED FROM STEN ALTON'S WORKING DRAWING.
CYPRUS ANVIL MINING CORP
COMPOSITE SECTION SHOWING WORKING AREA
REVISED BY REVISED BY REVISED BY
DATE AUG 25 1978
SCALE 1" = 40'
DRAWN BY
DWG NO
WB 12A
E.E.