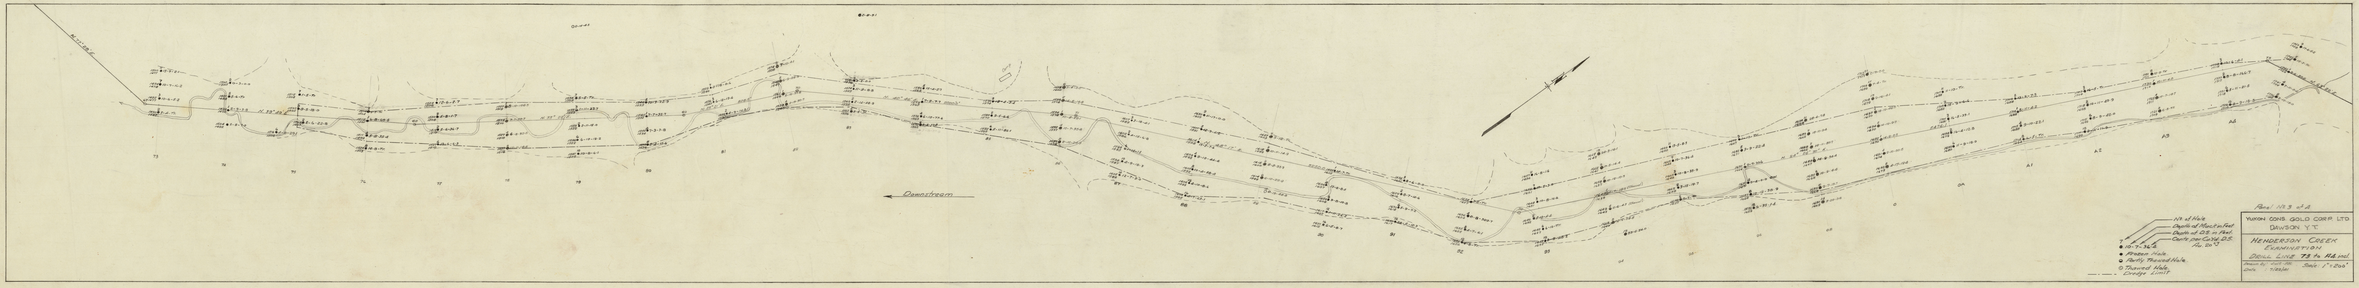
Downstream
Hole No.
Depth of Muck in Feet
Depth of B.R. in Feet
Depth of Cut in B.R.
Proven Hole
Partly Proved Hole
Thawed Hole
Dredge Limit
Plan No. 103 of 8
YUKON CONS. GOLD CORP. LTD
DAWSON Y.T.
HENDERSON CREEK
EXAMINATION
DRILL LINE 73 to 114 incl
Scale: 1" = 200'

e011079546