PLAN OF CLAIM No 12 ABOVE

MARIS DISCOVERY ON THE LEFT LIMIT OF KLONDIKE RIVER Y.T.

Surveyed September 4th. 1913
by C. W. MacPherson, D.L.S.
scale 1" = 50'

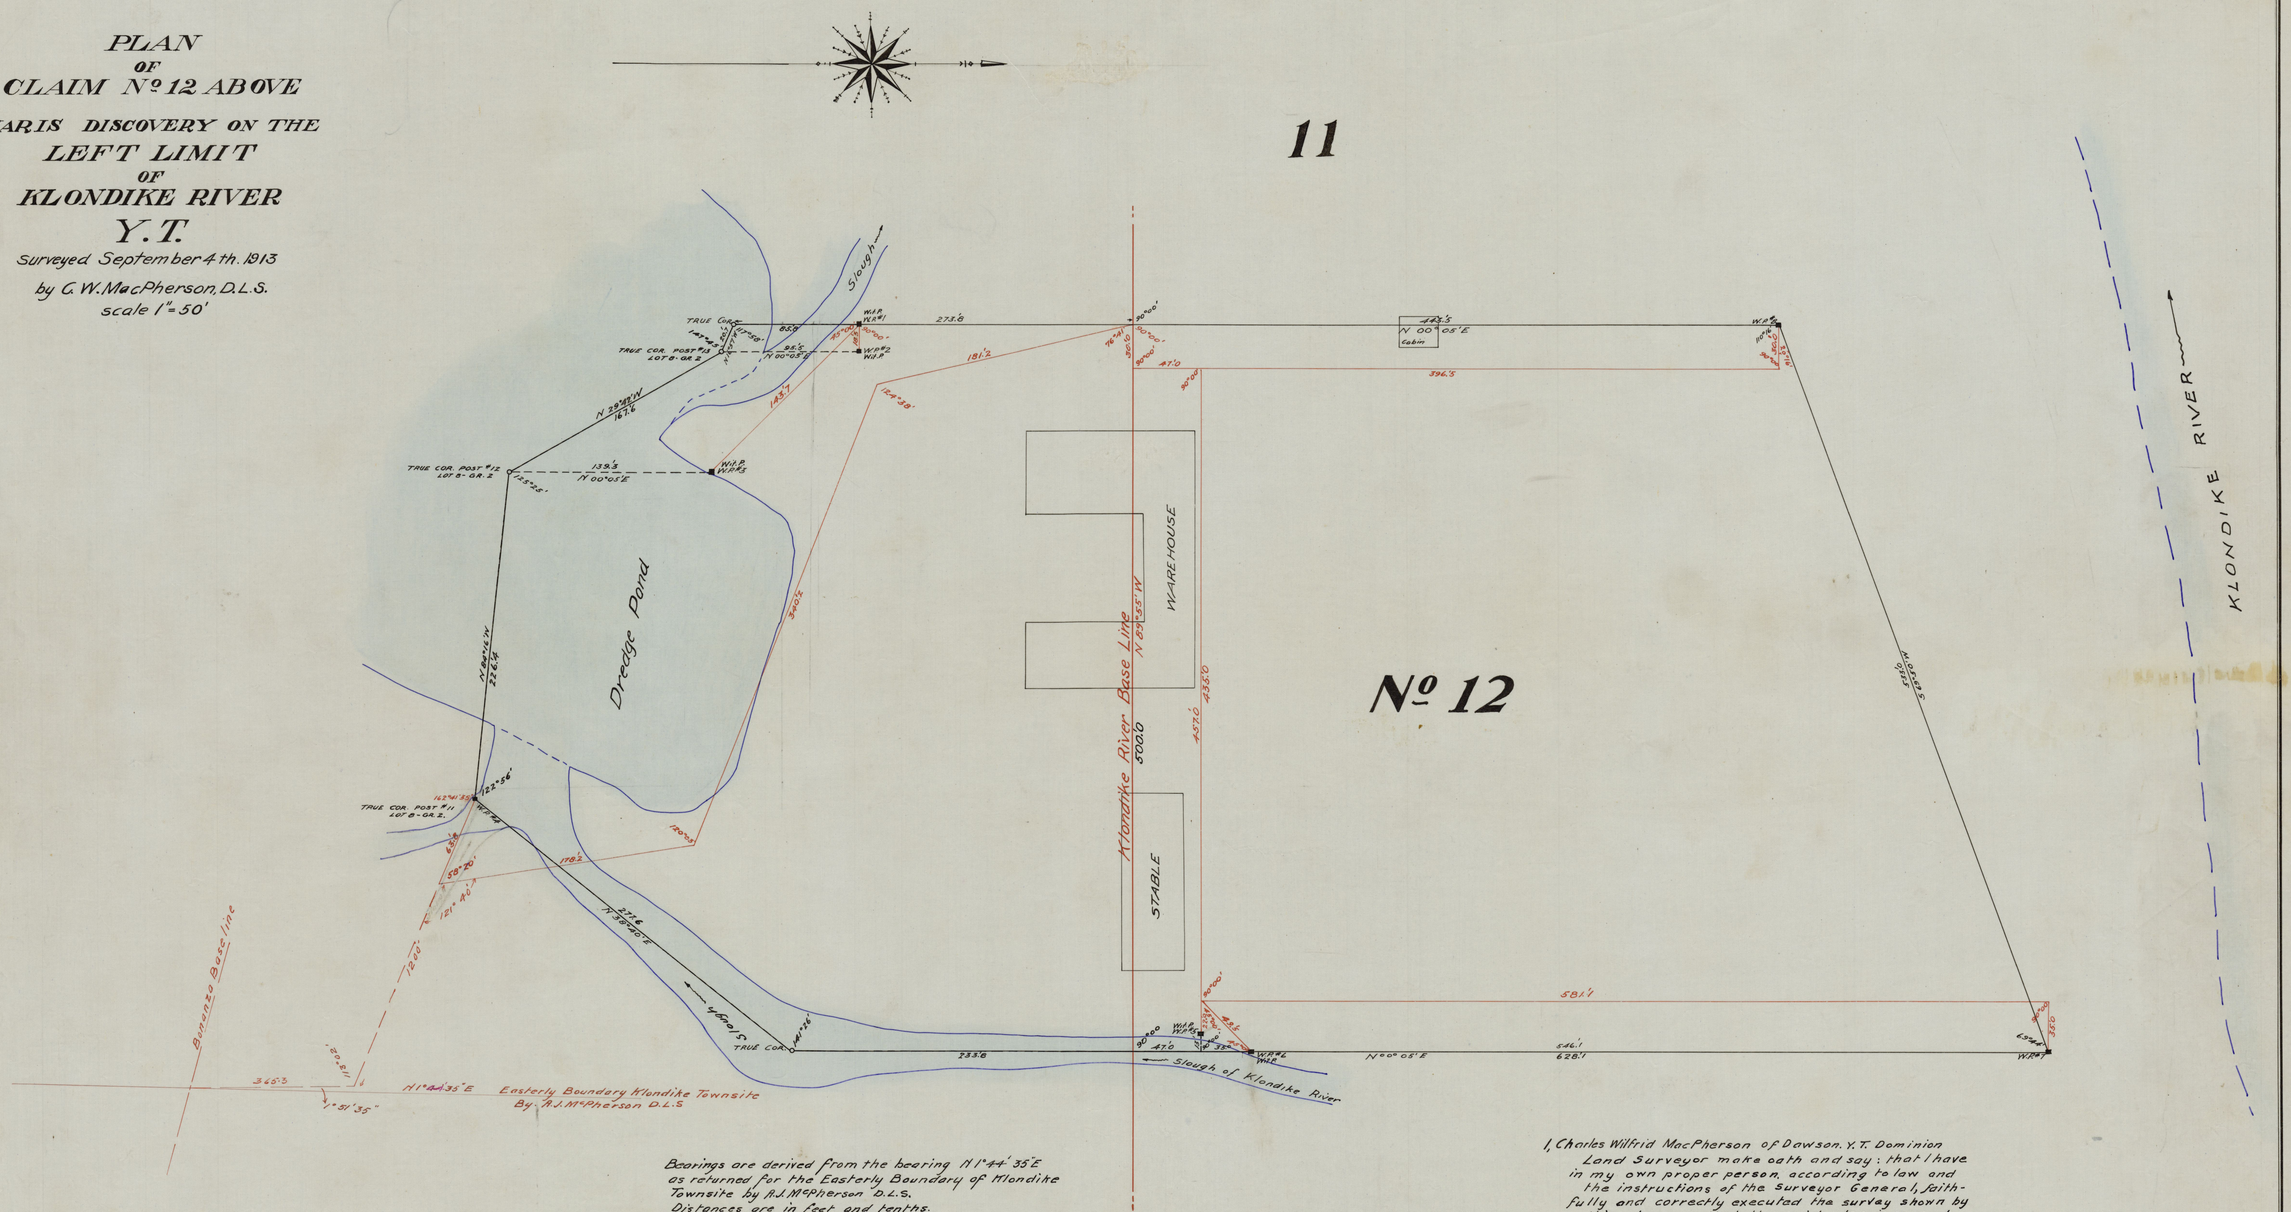
11
No 12
Slough
Dredge Pond
WAREHOUSE
STABLE
Klondike River Base Line
N 89°45' W
500.0
KLONDIKE RIVER
Slough of Klondike River
Easterly Boundary Klondike Townsite
By R.J. McPherson D.L.S
Bonanza Base Line
TRUE COR. POST #12 LOT 8 - GR. 2
TRUE COR. POST #13 LOT 8 - GR. 2
TRUE COR. POST #11 LOT 8 - GR. 2
TRUE COR.
W.P. No 1
W.P. No 2
W.P. No 3
W.P. No 4
W.P. No 5
W.P. No 6
W.P. No 7
N 00° 05' E
N 00° 05' E
N 39° 30' E
N 39° 30' E
N 39° 30' W
N 39° 30' W
N 1° 44' 35" E
1° 51' 35"
273.8
396.5
581.1
628.1
233.6
47.0
181.2
143.7
240.5
120.0
120.5
122.0
58.70
121.40
368.3
276.6
167.6
226.6
139.3
95.5
148.5
142.4
122.56'
142°41'35"
90°00'
90°00'
90°00'