17 Jan 10
9 54
C.W. MacPherson

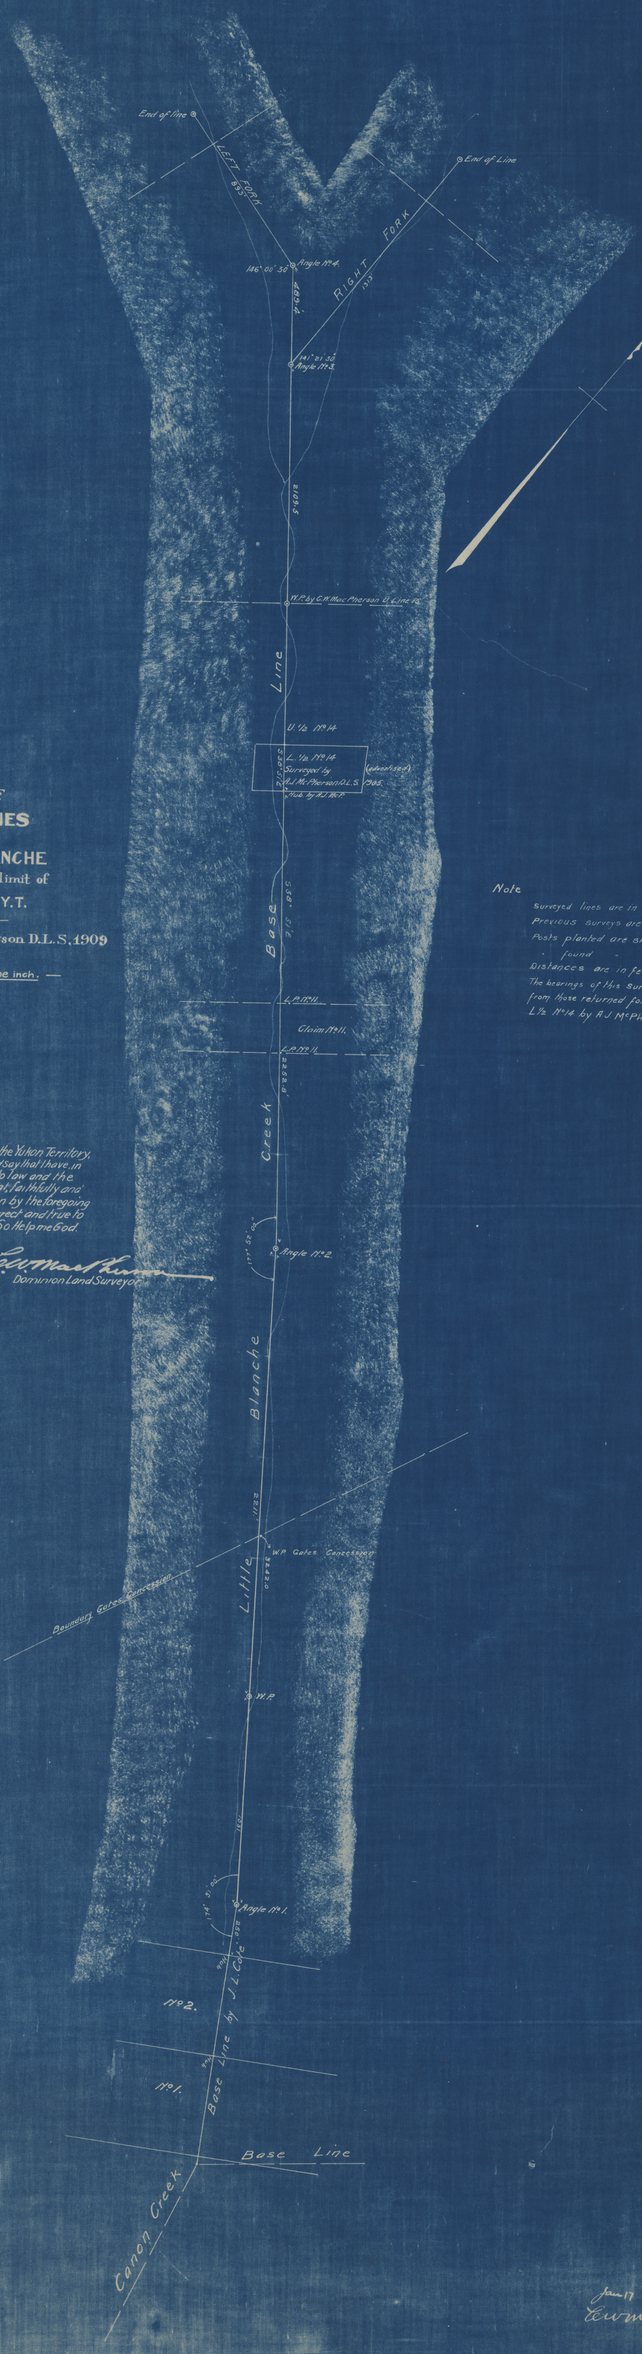

PLAN OF
BASE LINES
ON
LITTLE BLANCHE
Tributary on Rt. limit of
QUARTZ CR. Y.T.

Surveyed by C.W. Mac Pherson D.L.S. 1909

— Scale: 300 ft to one inch. —

Note

Surveyed lines are in Red
Previous surveys are in Black
Posts planted are shown thus ⊙
" found " " " "
Distances are in feet and tenths
The bearings of this survey were derived from those returned for the base line of L 1/2 No. 14 by A.J. McPherson. D.L.S.

I, Charles W. MacPherson of the City of Dawson in the Yukon Territory, Dominion Land Surveyor, make oath and say that I have, in my own proper person according to law and the instructions of the Surveyor General, faithfully and correctly executed the survey shown by the foregoing plan and that the said plan is correct and true to the best of my knowledge and belief. So Help me God.

Sworn before me at Dawson
this 17 day of Jany 1910

C.W. MacPherson
Dominion Land Surveyor

A. Commissioner &c.

Jan 17 39 10 Act
C.W. MacPherson

e011168515 YCGC26536