PLAN OF
DITCHES AND GROUND SLUICE
ON PART OF
QUARTZ CREEK
YUKON TERRITORY
1913
Scale: 200 ft. to one inch

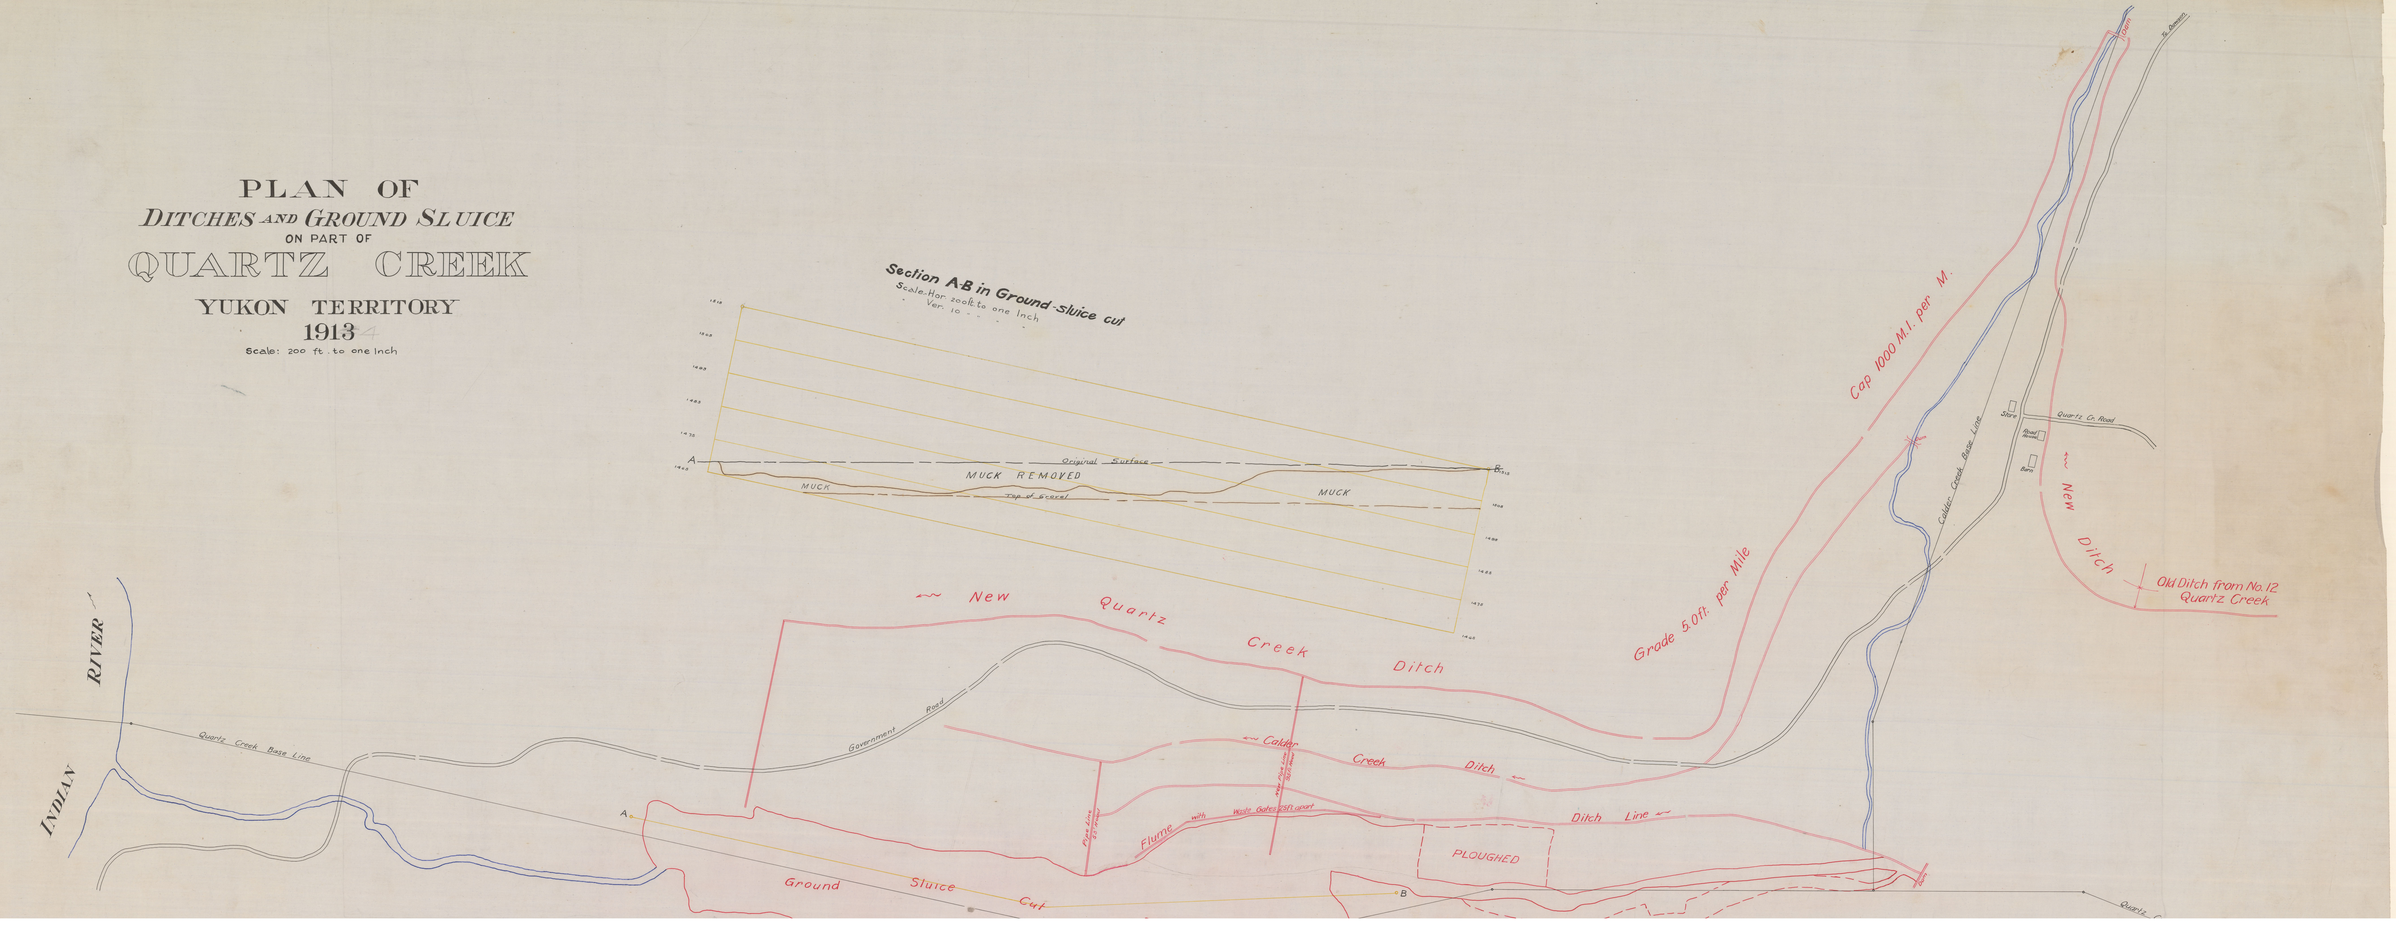

e011156334

YCGC26595